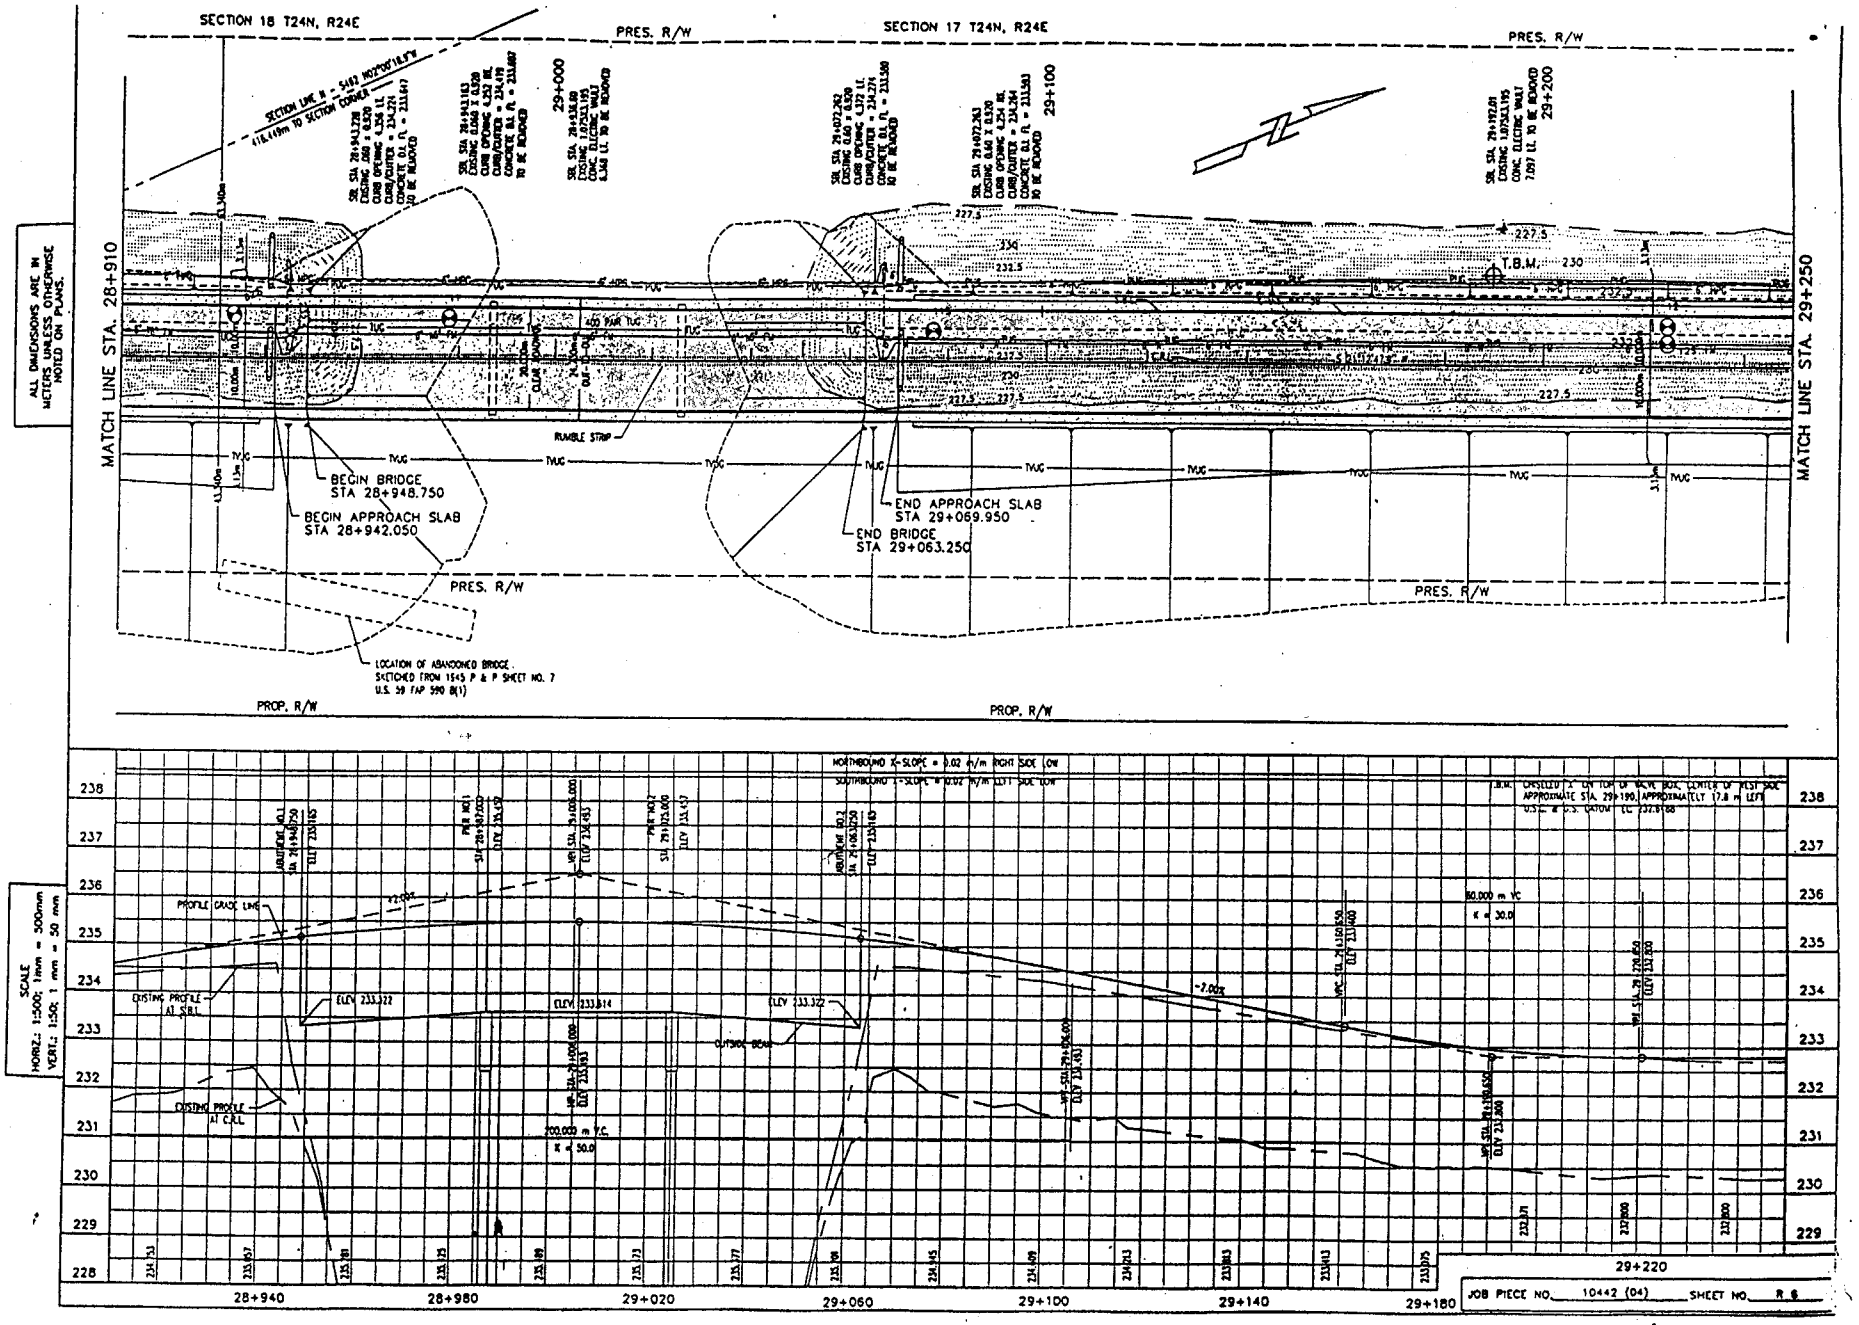

OKR2010731
OKLAHOMA DEPARTMENT OF TRANSPORTATION
HONEY CREEK ARM OF GRAND LAKE
U.S. HIGHWAY 59 BRIDGE REPLACEMENT
ENCLOSURE 5 OF 5