STATE OF OKLAHOMA
DEPARTMENT OF TRANSPORTATION

PLAN OF PROPOSED
COUNTY BRIDGE

FEDERAL AID PROJECT NO. BRF-56C(222)CO

GRADING, SURFACING, DRAINAGE, BRIDGE & CHANNELIZATION

STATE JOB NO. 13211(04)

NBIS NO. 56N4060E 092 0003

OKMULGEE COUNTY

4	OKLA.	BRF-56C (222)C		1	11

UTILITIES

NOTE: COUNTY TO BE RESPONSIBLE FOR ACQUIRING RIGHT-OF-WAY AND RELOCATING FENCES AND UTILITIES.

SURVEY DATA
LEVEL DATUM IS MEAN SEA LEVEL (USC&GS)
BEARINGS BASED ON SECTION LINE ASSUMED N 00°00'00" E

REVIEWED BY:
STEVE JACOBY, P.E. / DAN MEEKER
BRIDGE DIVISION - COUNTY

TIM KHATIB, P.E. / MARK SCOTT
LOCAL GOVERNMENT COORDINATION DIVISION
J/P NO. 13211(04)

DESIGN DATA
ADT = 106 (2001)
ADT = 126 (2021)
DHV
D
T
V = 40 MPH

SCALES
PLAN 1" = 50'
PROFILE HORIZ. 1" = 50'
VER. 1" = 5'
LAYOUT MAP 1" = 5280'

LEGEND
- PROPOSED ROAD
- RAILROAD
- RANGE & TOWNSHIP
- SECTION LINES
- QUARTER SECTION LINES
- FENCES
- GROUND LINE
- EXISTING ROADS
- BASE LINE
- GRADE LINES
- TELEPHONE & TELEGRAPH
- POWER LINES
- OIL WELLS
- BUILDINGS
- DRAINAGE STRUCTURES-IN PLACE
- DRAINAGE STRUCTURES - NEW
- RIGHT-OF-WAY LINES - EXISTING
- RIGHT-OF-WAY LINES - NEW

1988 OKLAHOMA STANDARD SPECIFICATIONS FOR HIGHWAY CONSTRUCTION EDITION, APPROVED BY THE U.S. DEPARTMENT OF TRANSPORTATION, FEDERAL HIGHWAY ADMINISTRATION, JANUARY 3, 1989, SUPPLEMENTAL SPECIFICATIONS TO THE 1988 STANDARD SPECIFICATIONS TO GOVERN OVER THE STANDARD SPECIFICATIONS.

END STA. 1106+00.00
FED. AID PROJ. BRF-56C(222)CO

END STA. 1100+60.25
BRIDGE LENGTH = 120.50'
BEGIN STA. 1099+39.75

BEGIN STA. 1093+50.00
FED. AID PROJ. BRF-56C(222)CO

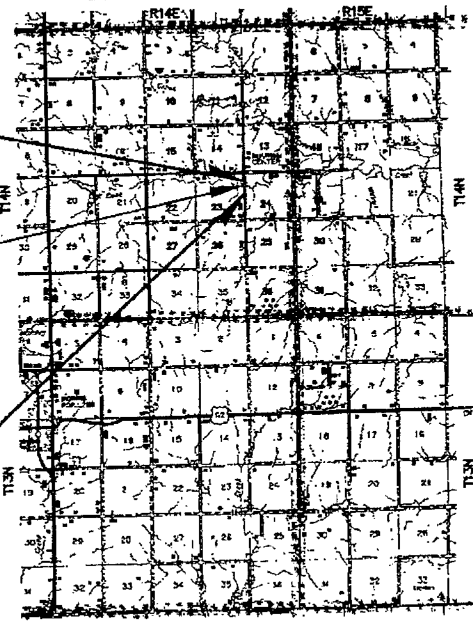

ROADWAY LENGTH — 1,129.50 FT. — 0.213 MI.
BRIDGE LENGTH — 120.50 FT. — 0.022 MI.
PROJECT LENGTH — 1,250.00 FT. — 0.236 MI.

EXCEPTIONS NONE
EQUATIONS NONE

INDEX OF SHEETS

SHEET NO.	DESCRIPTION
1	TITLE SHEET
2	TYPICAL SECTION & SUMMARY SHEET
3	SUMMARY OF PAY QUANTITIES & GENERAL NOTES
4	PLAN & PROFILE
5	CHANNEL PLAN & PROFILE
6	GENERAL PLAN & ELEVATION
7	PIER DETAILS AND STAKING DIAGRAM
8	DETAILS OF ABUTMENTS
9 - 11	CROSS-SECTIONS

THE FOLLOWING STANDARDS WILL BE REQUIRED:

CY-TB- PICT-1, CY-TBB1-1, CY-TBB2-2, CY-TBB3-1, CY-TT1-1, CY-TT2-8, GMS-2-20, WSD-1-5, FCM-1-1, FCM-2-3

SBS-1-10, SBS-2-8, CY-PIER-1-0, CY-PIER-2-1, CY-PIER-3-1, WR-1-2, BU-1-28

FHTCP-1-1, GNH-2-7, GRAU-3-4, TCSI-1-00, TCSI-2-00, TCSI-4-00, TCSI-6-00, TCSI-8-00, TCSI-12-00, TCSI-13-00, TCSI-14-00, TCSI-22-00-00, DC-1-22, RCSD-1-1, RCSD-2-2

APPROVED
THIS_____DAY OF__________
COUNTY COMMISSIONERS

CHAIRMAN

OKR2011328
Oklahoma Department of Transportation
Cane Creek
Creek Channellization
Enclosure 1 of 4

P.E. NO. 17282

OKLAHOMA DEPARTMENT OF TRANSPORTATION	DEPARTMENT OF TRANSPORTATION FEDERAL HIGHWAY ADMINISTRATION
DATE APPROVED	DATE APPROVED
BY CHIEF ENGINEER	BY DIVISION ADMINISTRATOR

SWO J/P NO. 13211(04) Sheet No. 1