OKR2012017 12017-1

Sea Wall at Cherokee Yacht Club
Grand Lake, Delaware Co., Oklahoma

REVISIONS				
ZONE	REV	DESCRIPTION	DATE	APPROVED

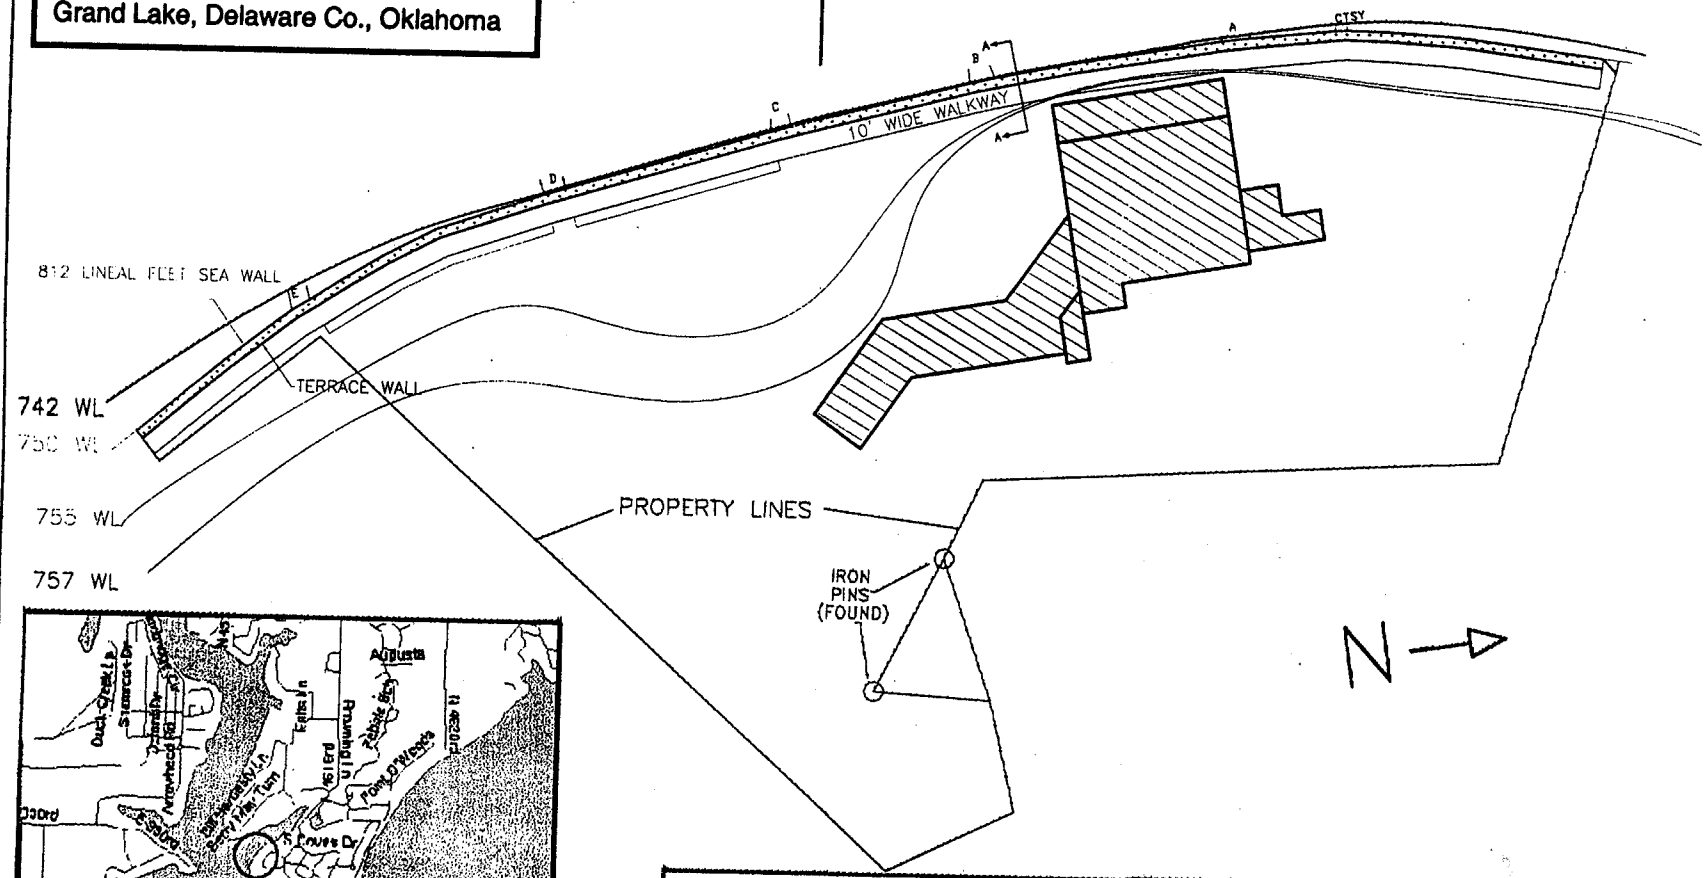

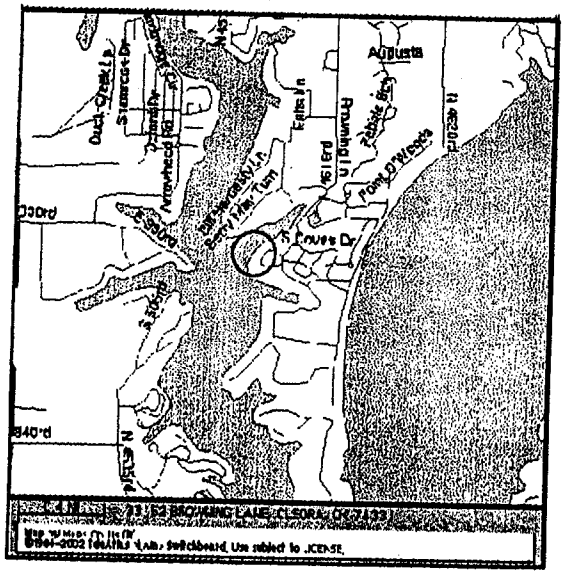

PURPOSE: TO PREVENT EROSION AND PROVIDE SAFE ACCESS AND EGRESS TO DOCKS.

CHEROKEE YACHT CLUB

SITE PLAN

SIZE	FSCM NO.	DWG NO.	REV
A		C-1-02	

SCALE 1" = 100' SHEET S-1