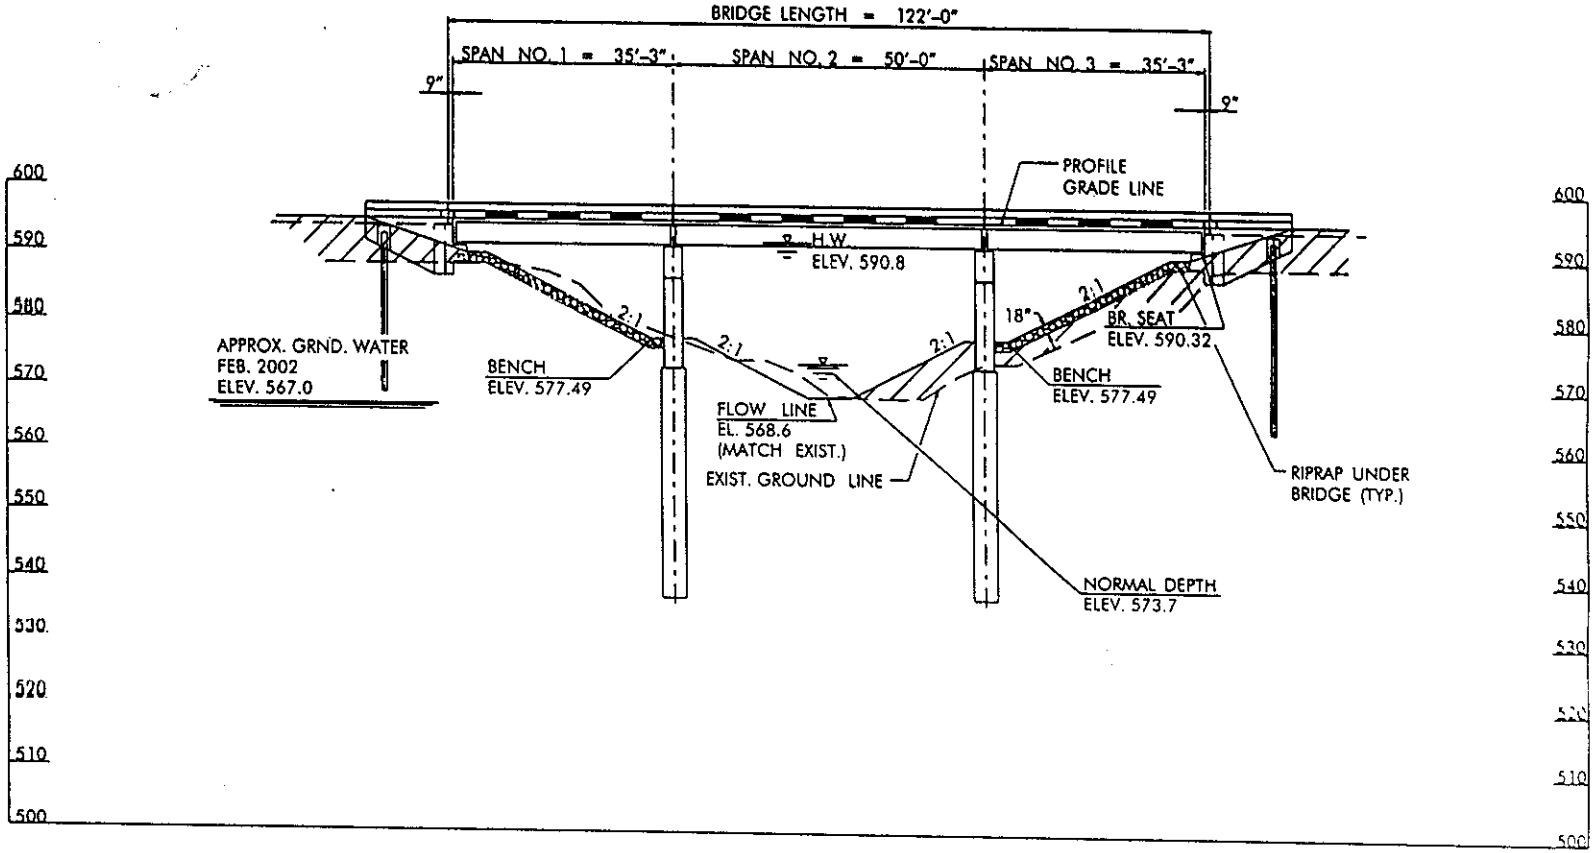

ELEVATION

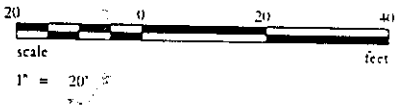

HYDRAULIC DATA

DRAINAGE AREA = 12.6 SQ. MILES
Q100 TOTAL = 10,100 C.F.S.
V100 BRIDGE = 0.28 F.P.S.
Q100 COMPUTED HIGHWATER ELEV. 590.80 FT.

TRANSYSTEMS CORPORATION

Design			Tulsa County Engineering
Drawn			BRIDGE CROSS SECTION DETAIL
Checked			EXHIBIT A
Approved			EAST 76th STREET NORTH
Scale			
JOB PIECE No. 17356101			SHEET No.

...\Wetlands\xs_detail.sht 12/03/2002 10:34:09 AM

OKR2012357
TULSA COUNTY
RANCH CREEK/UNNAMED TRIBS/WETLANDS
EAST 76th STREET NORTH IMPROVEMENTS
ENCLOSURE 5 OF 5