


## ELEVATION

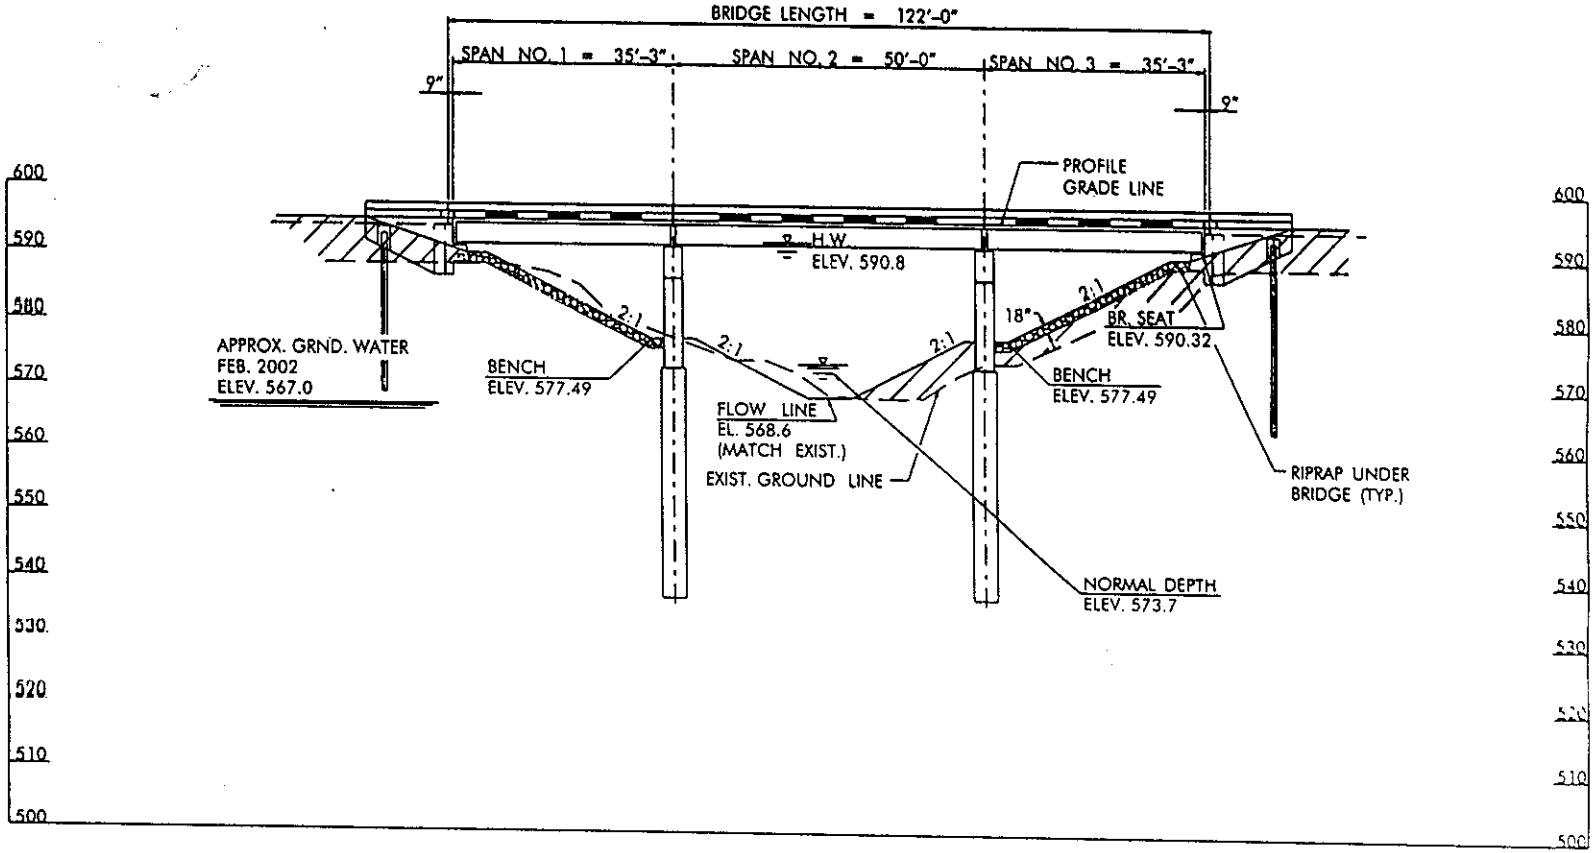


### HYDRAULIC DATA

DRAINAGE AREA = 12.6 SQ. MILES
Q100 TOTAL = 10,100 C.F.S.
V100 BRIDGE = 0.28 F.P.S.
Q100 COMPUTED HIGHWATER ELEV. 590.80 FT.

TRANSYSTEMS CORPORATION

| | | | |
|---|---|---|---|
| Design | | | Tulsa County Engineering |
| Drawn | | | BRIDGE CROSS SECTION DETAIL |
| Checked | | | EXHIBIT A |
| Approved | | | EAST 76th STREET NORTH |
| Scale | | | |
| JOB PIECE No. 17356101 | | | SHEET No. |

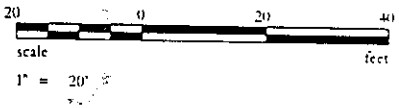...\Wetlands\xs_detail.sht 12/03/2002 10:34:09 AM

OKR2012357
TULSA COUNTY
RANCH CREEK/UNNAMED TRIBS/WETLANDS
EAST 76th STREET NORTH IMPROVEMENTS
ENCLOSURE 5 OF 5