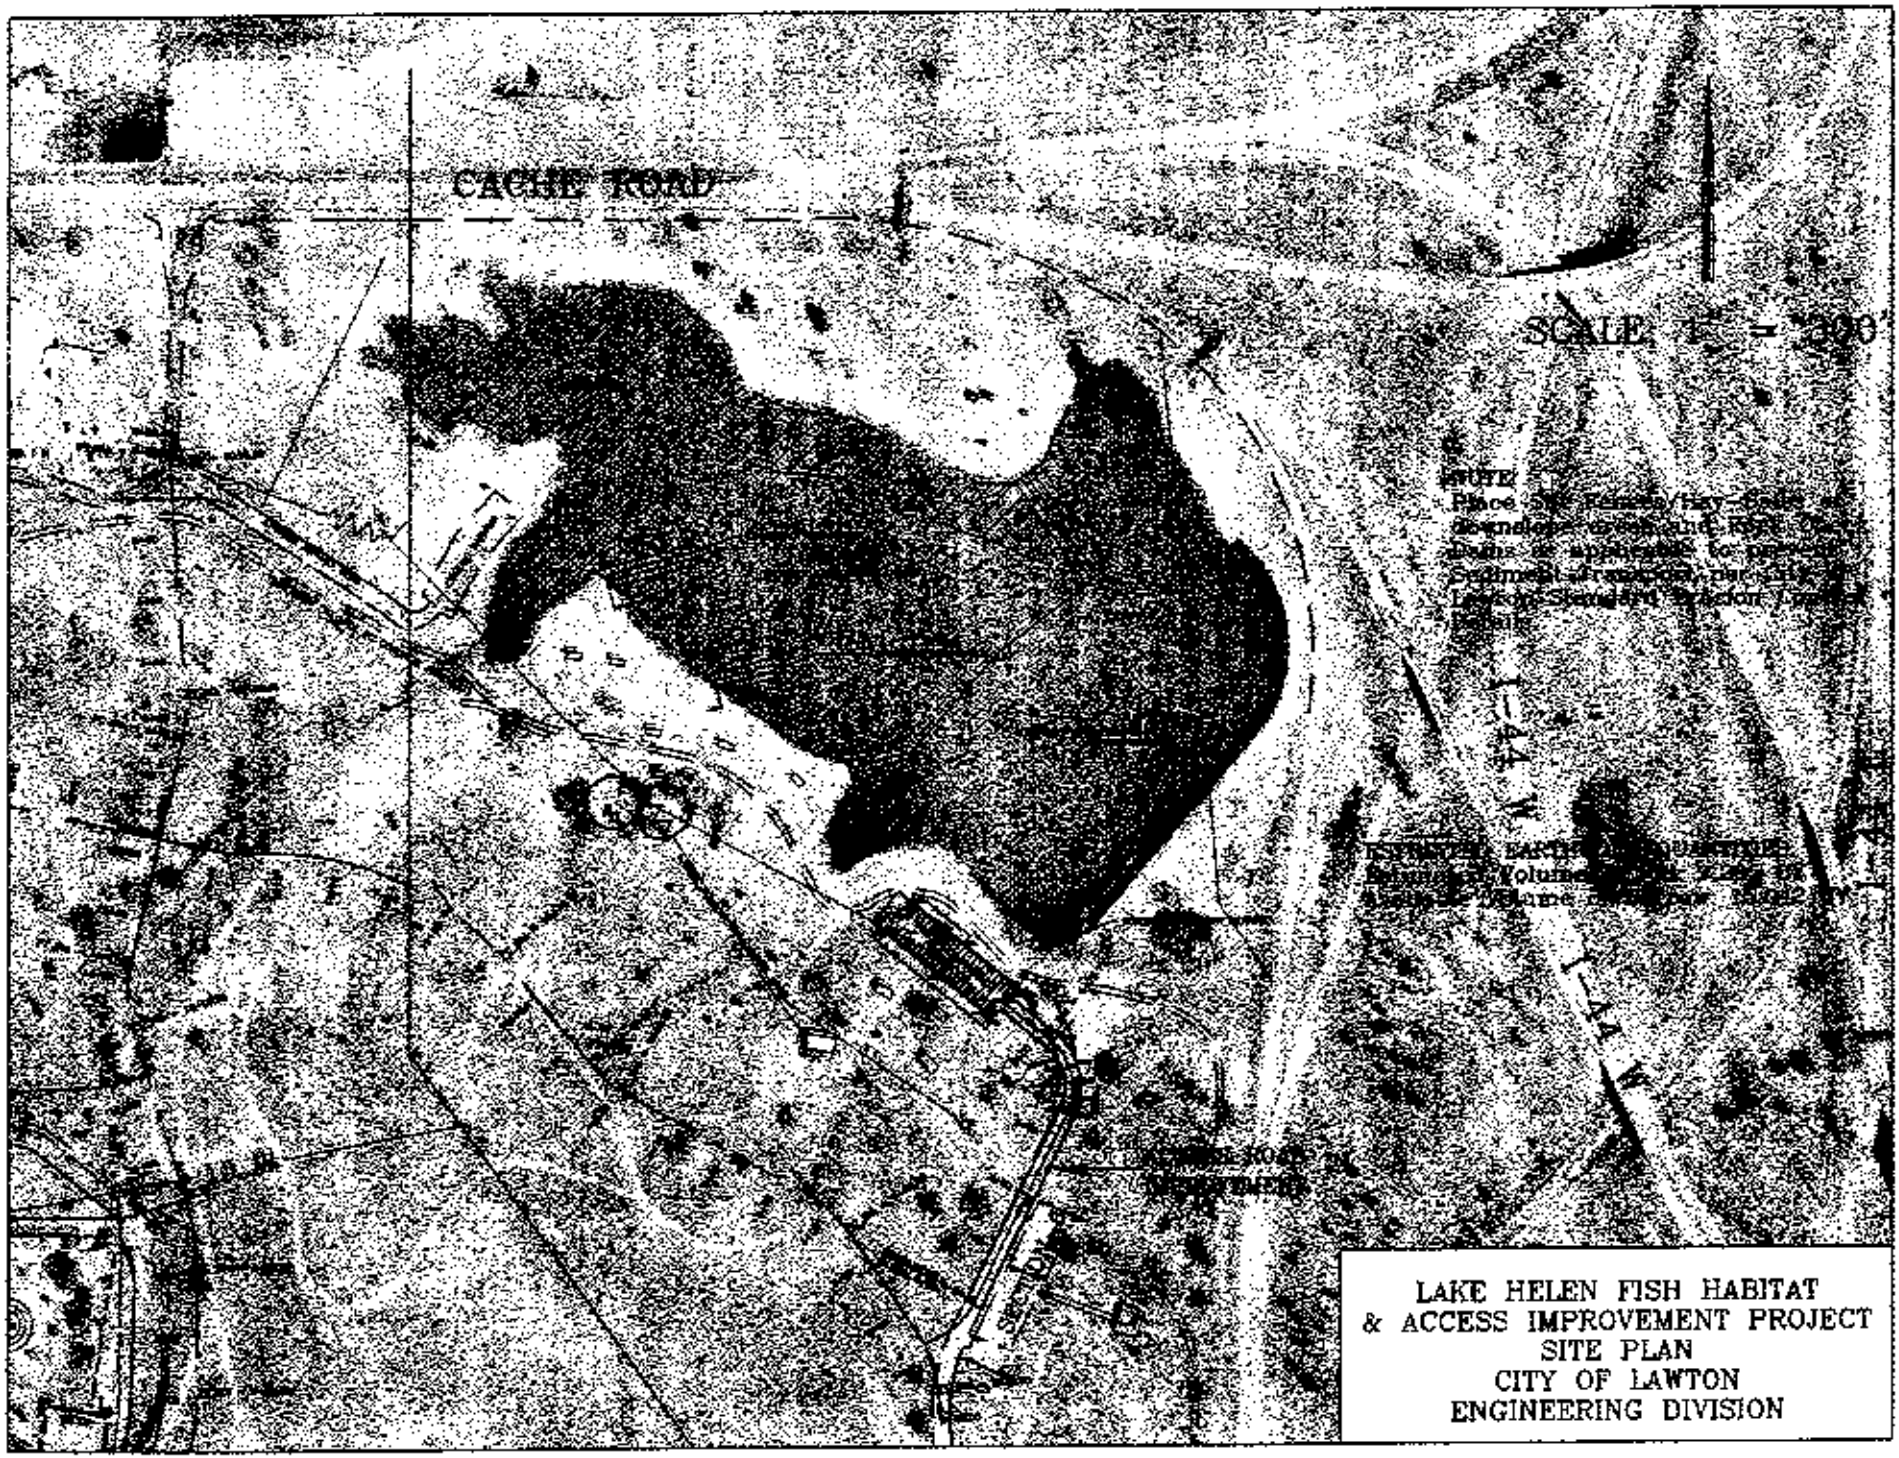
CACHE ROAD
SCALE: 1" = 300'
LAKE HELEN FISH HABITAT
& ACCESS IMPROVEMENT PROJECT
SITE PLAN
CITY OF LAWTON
ENGINEERING DIVISION