BATTLE BRANCH REHABILITATION PROJECT

LEGEND

DESCRIPTION	PAGE
Title Page	1
Plan View	2
Cross Sections 1 - 7	3
Cross Sections 8 - 11	4
Longitudinal Profile	5

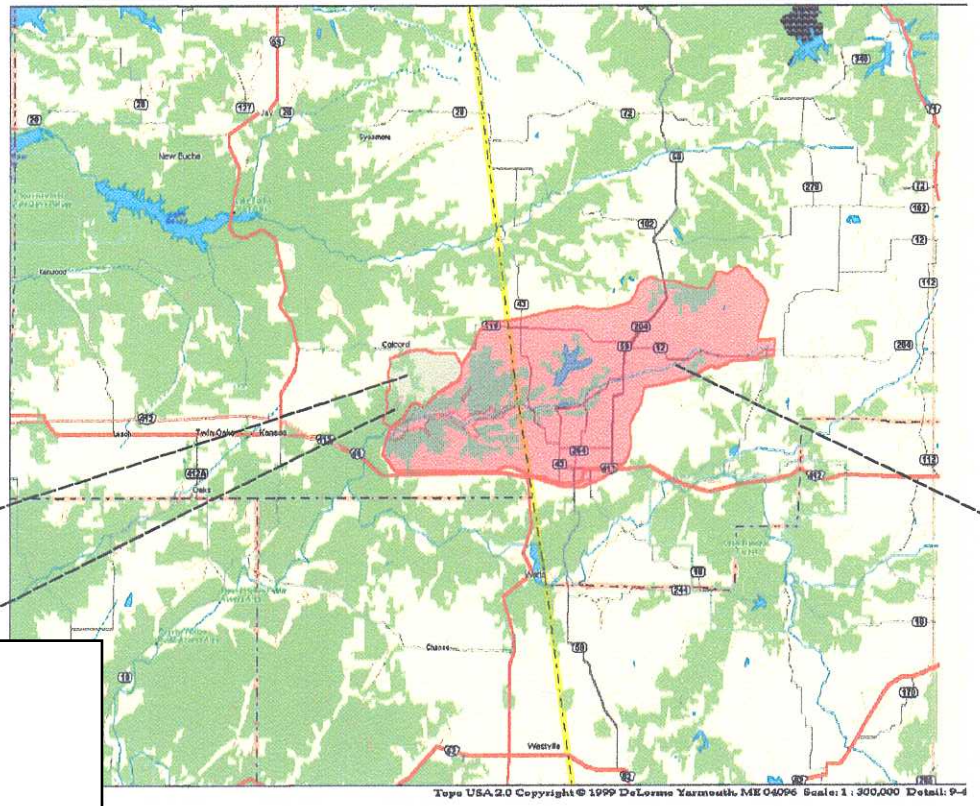

Battle Branch Watershed

Flint Creek Watershed

N

OKR2012805
Mr. Mark Hayes
Unnamed tributary, Flint Creek
Stream Improvement
Enclosure 1 of 3

RIVERMAN ENGINEERING, P.L.C.	
BATTLE BRANCH REHABILITATION PROJECT	
Title Page	
Drawn By: Russell C. Duinell, P.E.	Date: January 21, 2003
Scale: As Shown	Page 1 of 5