OKR2013169
OKLAHOMA CONSERVATION COMMISSION
WETLAND AND UNNAMED TRIB TO MULE CREEK
MINE RECLAMATION
ENCLOSURE 2 OF 8

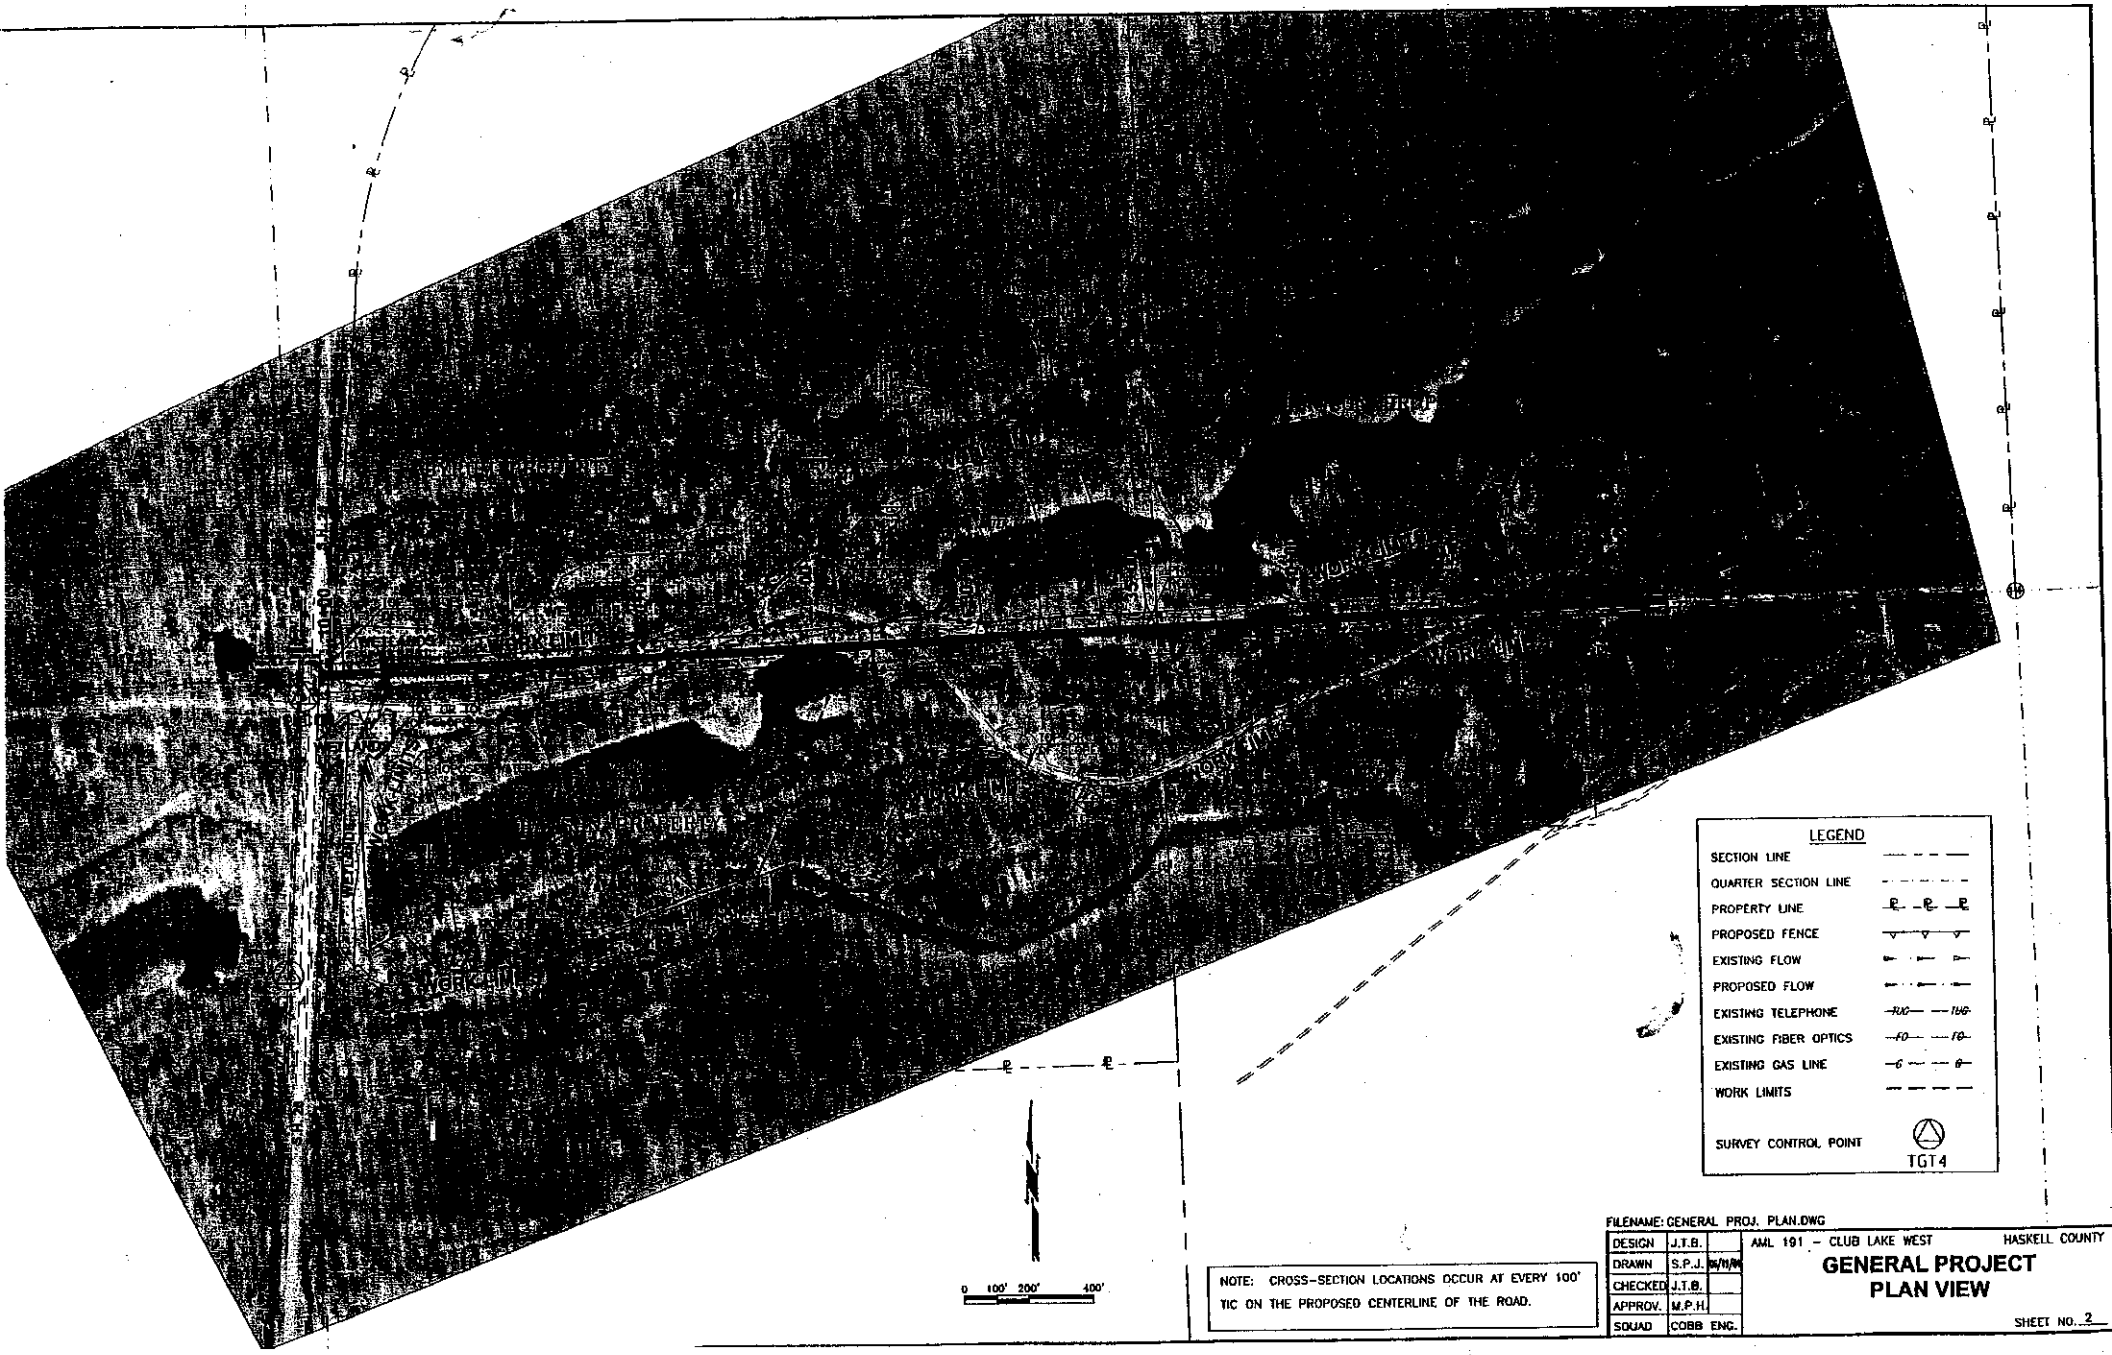

NOTE: CROSS-SECTION LOCATIONS OCCUR AT EVERY 100' TIC ON THE PROPOSED CENTERLINE OF THE ROAD.

FILENAME: GENERAL PROJ. PLAN.DWG

DESIGN	J.T.B.	
DRAWN	S.P.J.	8/11/99
CHECKED	J.T.B.	
APPROV.	M.P.H.	
SQUAD	COBB ENG.	

AML 191 - CLUB LAKE WEST HASKELL COUNTY

GENERAL PROJECT PLAN VIEW

SHEET NO. 2