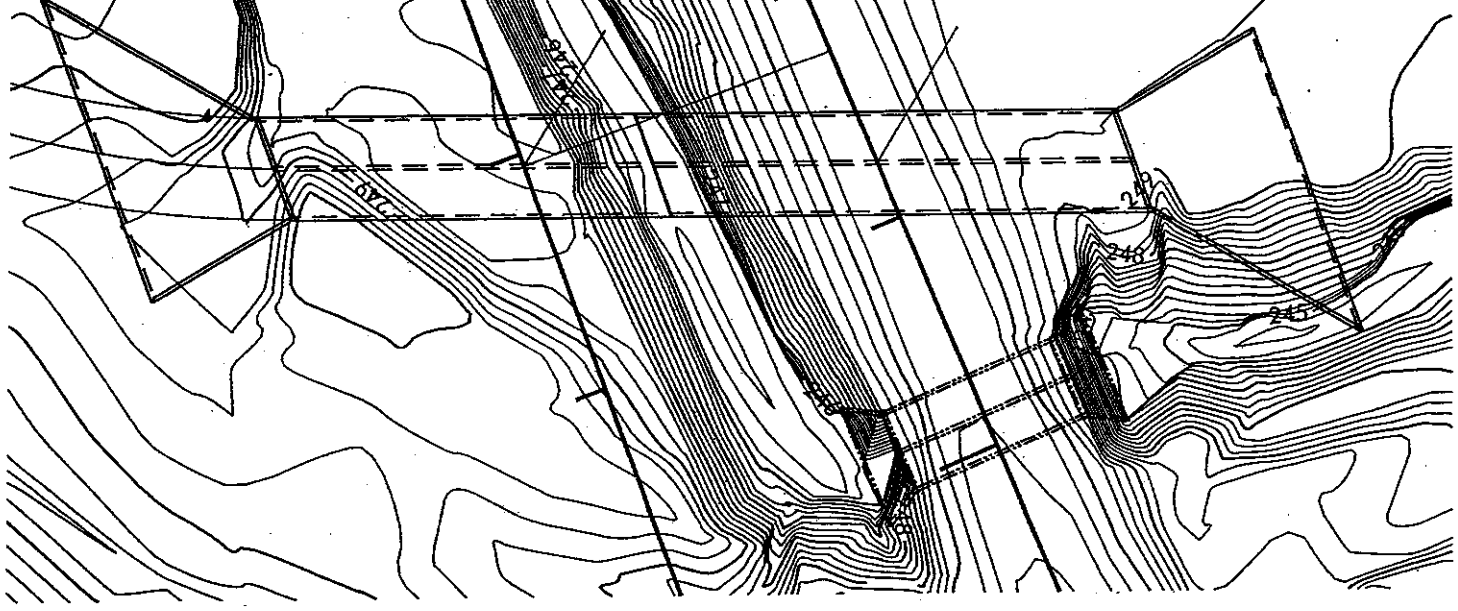

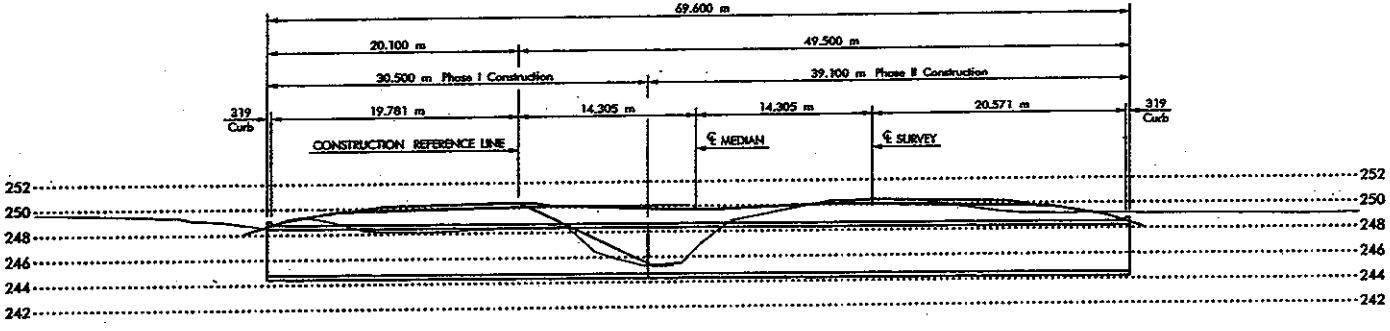

SH-99 OVER GRAY HORSE CREEK LINCOLN CO
BRIDGE "A"

DETAILS OF R.C. BOX

2-3.66 m x 3.66 m x XX.XXX m CLEAR ROADWAY
69.600 m LONG R.C. BOX SKEWED 20° LEFT FORWA
CENTERLINE STA. 27+739.000

STATE OF OKLAHOMA DEPARTMENT OF TR
12539106

OKR2013376
Oklahoma Department of Transportation
Gray Horse Creek, Channellization
Enclosure 4 of 5