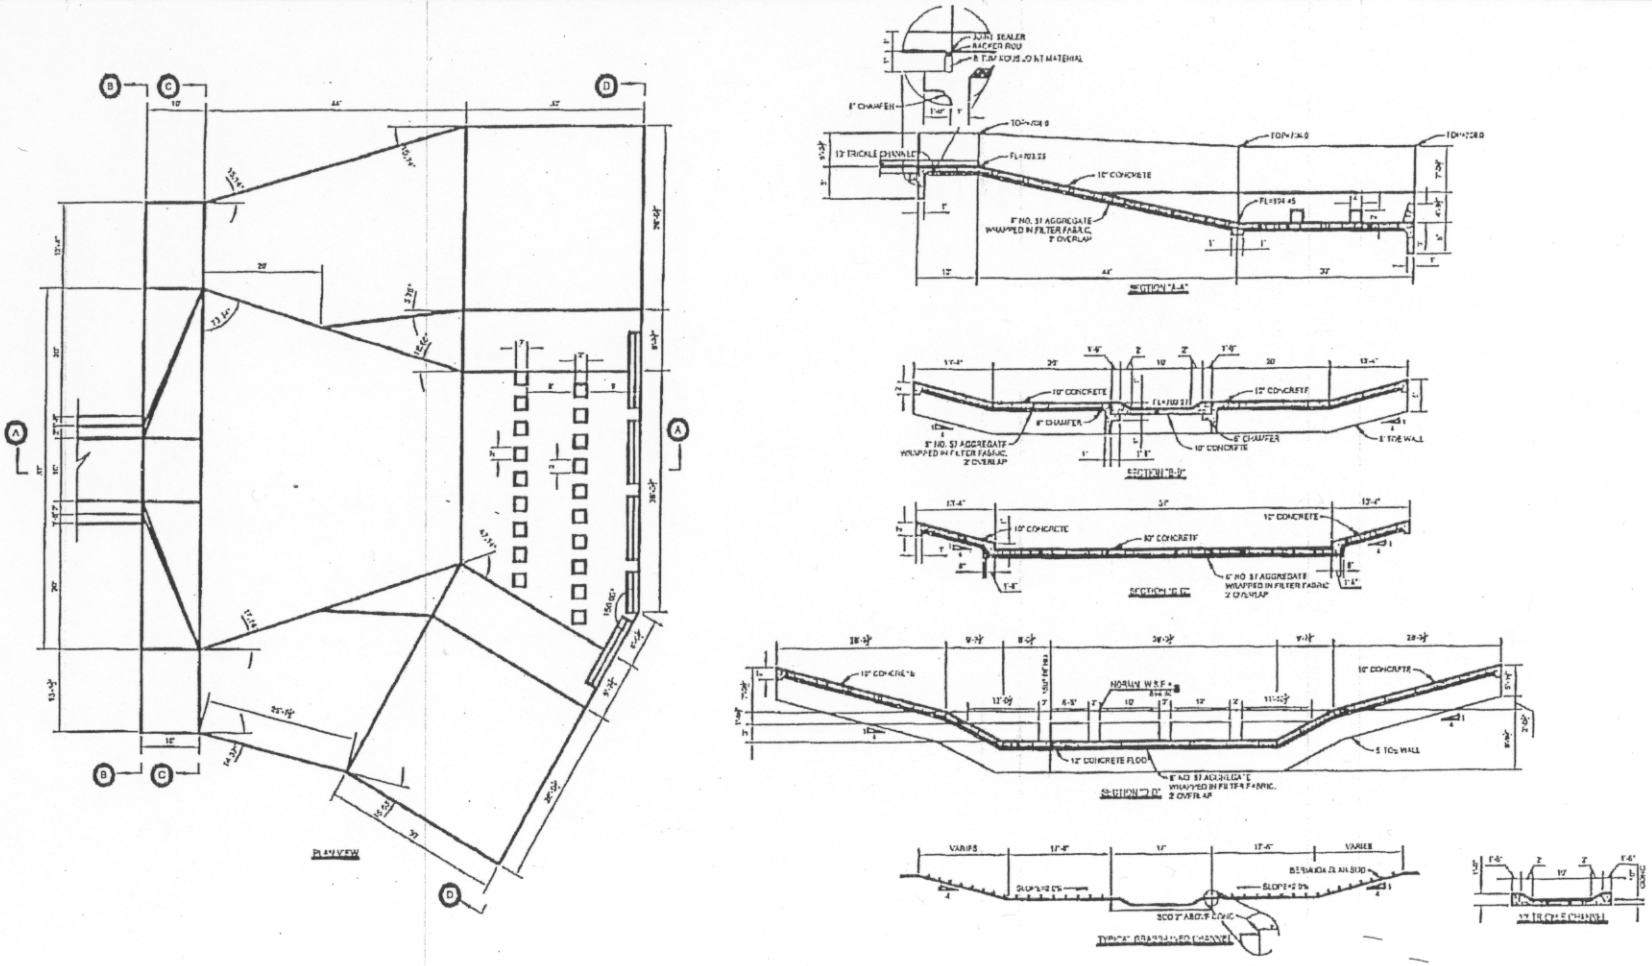

STRUCTURE NO. 22
A CHANNEL DROP STRUCTURE - PLAN VIEW
SCALE NONE

Oxford Park II

Storm Sewer Details

City of Tulsa, Oklahoma

ALL CONSTRUCTION TO BE IN STRICT ACCORDANCE WITH CURRENT CITY OF TULSA PUBLIC WORKS DEPARTMENT SPECIFICATIONS, INCLUDING O.D.O.T. 1999 EDITION SPECIFICATIONS

REVISION	BY	DATE

PLAN SCALE 1"=50'
PROFILE SCALE
DRAFTED BY JDR
DATE 5/27/04
APPROVED

CALL OKIE 1

OKR2013830
OXFORD PARK ASSOCIATES
UNNAMED TRIBUTARY OF ADAMS CREEK
STORMWATER MANAGEMENT BASIN
ENCLOSURE 4 OF 4