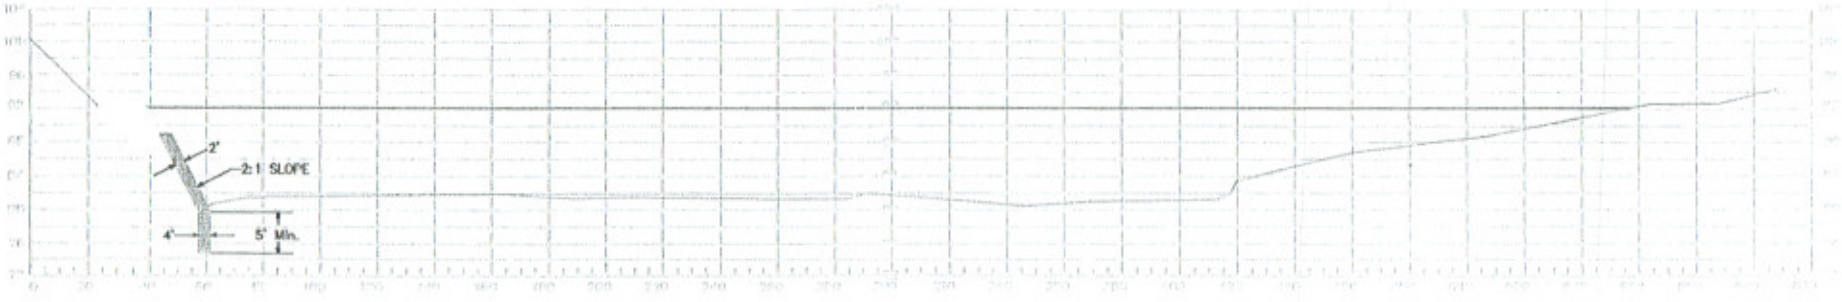

X-SECT 1

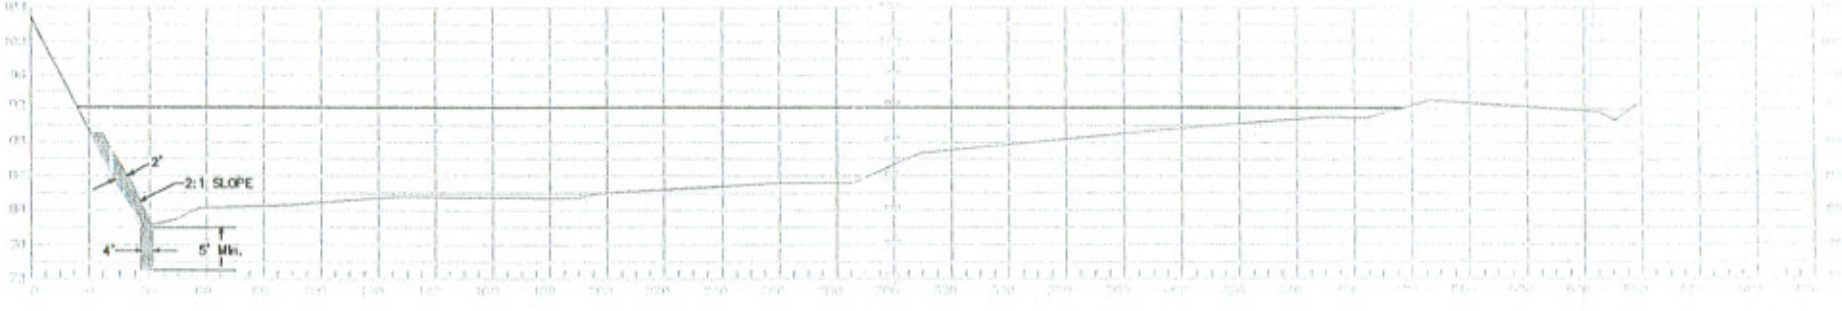

X-SECT 2

OKR2014146 14146-3

Cross-Sectional Views 1& 2
Twin Lakes Sports Club Bank Stabilization
Logan County, OK

LEGEND

BANKFULL ELEVATION

EXISTING SURFACE

CLASS B RIPRAP (D50 = 12")

FILL

RIVERMAN ENGINEERING, P.L.C.
1504 ANN ARBOR DR.
NORMAN, OK 73069-5363
PHONE: (405) 620-2004
FAX: (405) 329-7546
www.riverman-engineering.com

Riverman Engineering

ENGINEER'S SEAL

TWIN LAKES SPORTS CLUB
CIMARRON RIVER BANK STABILIZATION
CRESCENT, OKLAHOMA
CROSS-SECTIONS 1 & 2

SCALE: AS SHOWN DATE: AUGUST, 2004

DESIGNED BY: RCD
DRAWN BY: RCD
CHECKED BY: RCD

SHEET NO. 2 OF 4