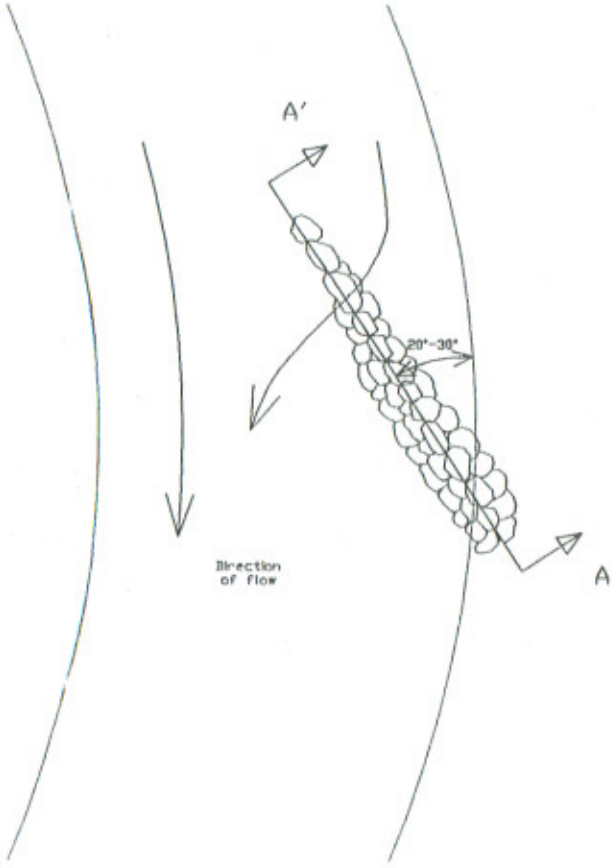

PLAN VIEW

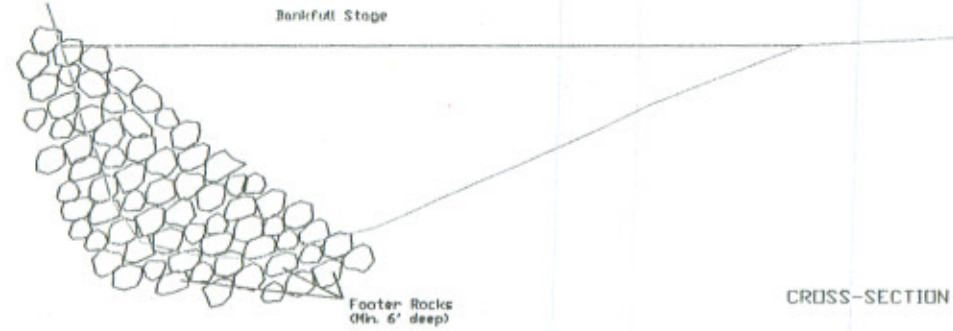

CROSS-SECTION

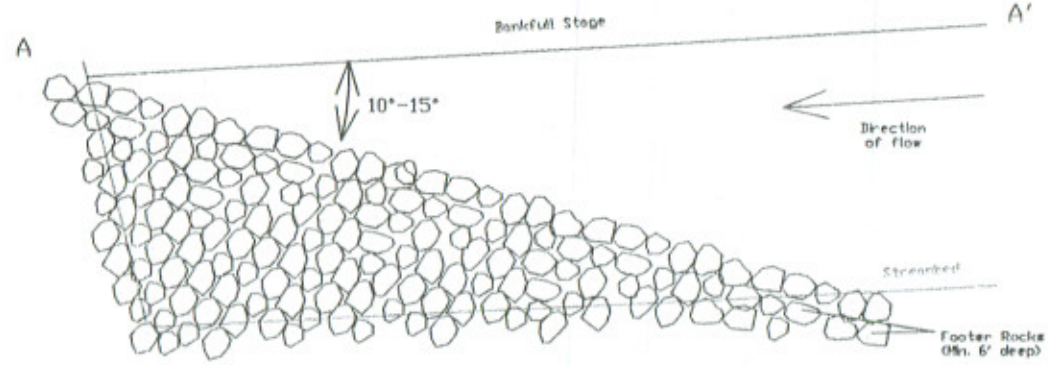

DETAIL A-A'

NOTE: All Rocks are to be 25 - 30 cu yd boulders.

RIVERMAN ENGINEERING, P.L.C. 1504 ANN ARBOR DR. NORMAN, OK 73069-5363 PHONE: (405) 620-2004 FAX: (405) 329-7546 www.riverman-engineering.com Riverman Engineering	ENGINEER'S SEAL	TWIN LAKES SPORTS CLUB CIMARRON RIVER BANK STABILIZATION CRESCENT, OKLAHOMA ROCK VANE DETAIL (TYPICAL) SCALE: AS SHOWN DATE: AUGUST, 2004 DESIGNED BY: RCD DRAWN BY: RCD CHECKED BY: RCD SHEET NO. 4 OF 4

OKR2014146 **14146-5**

Rock Vein Detail View
Twin Lakes Sports Club Bank Stabilization
Logan County, OK