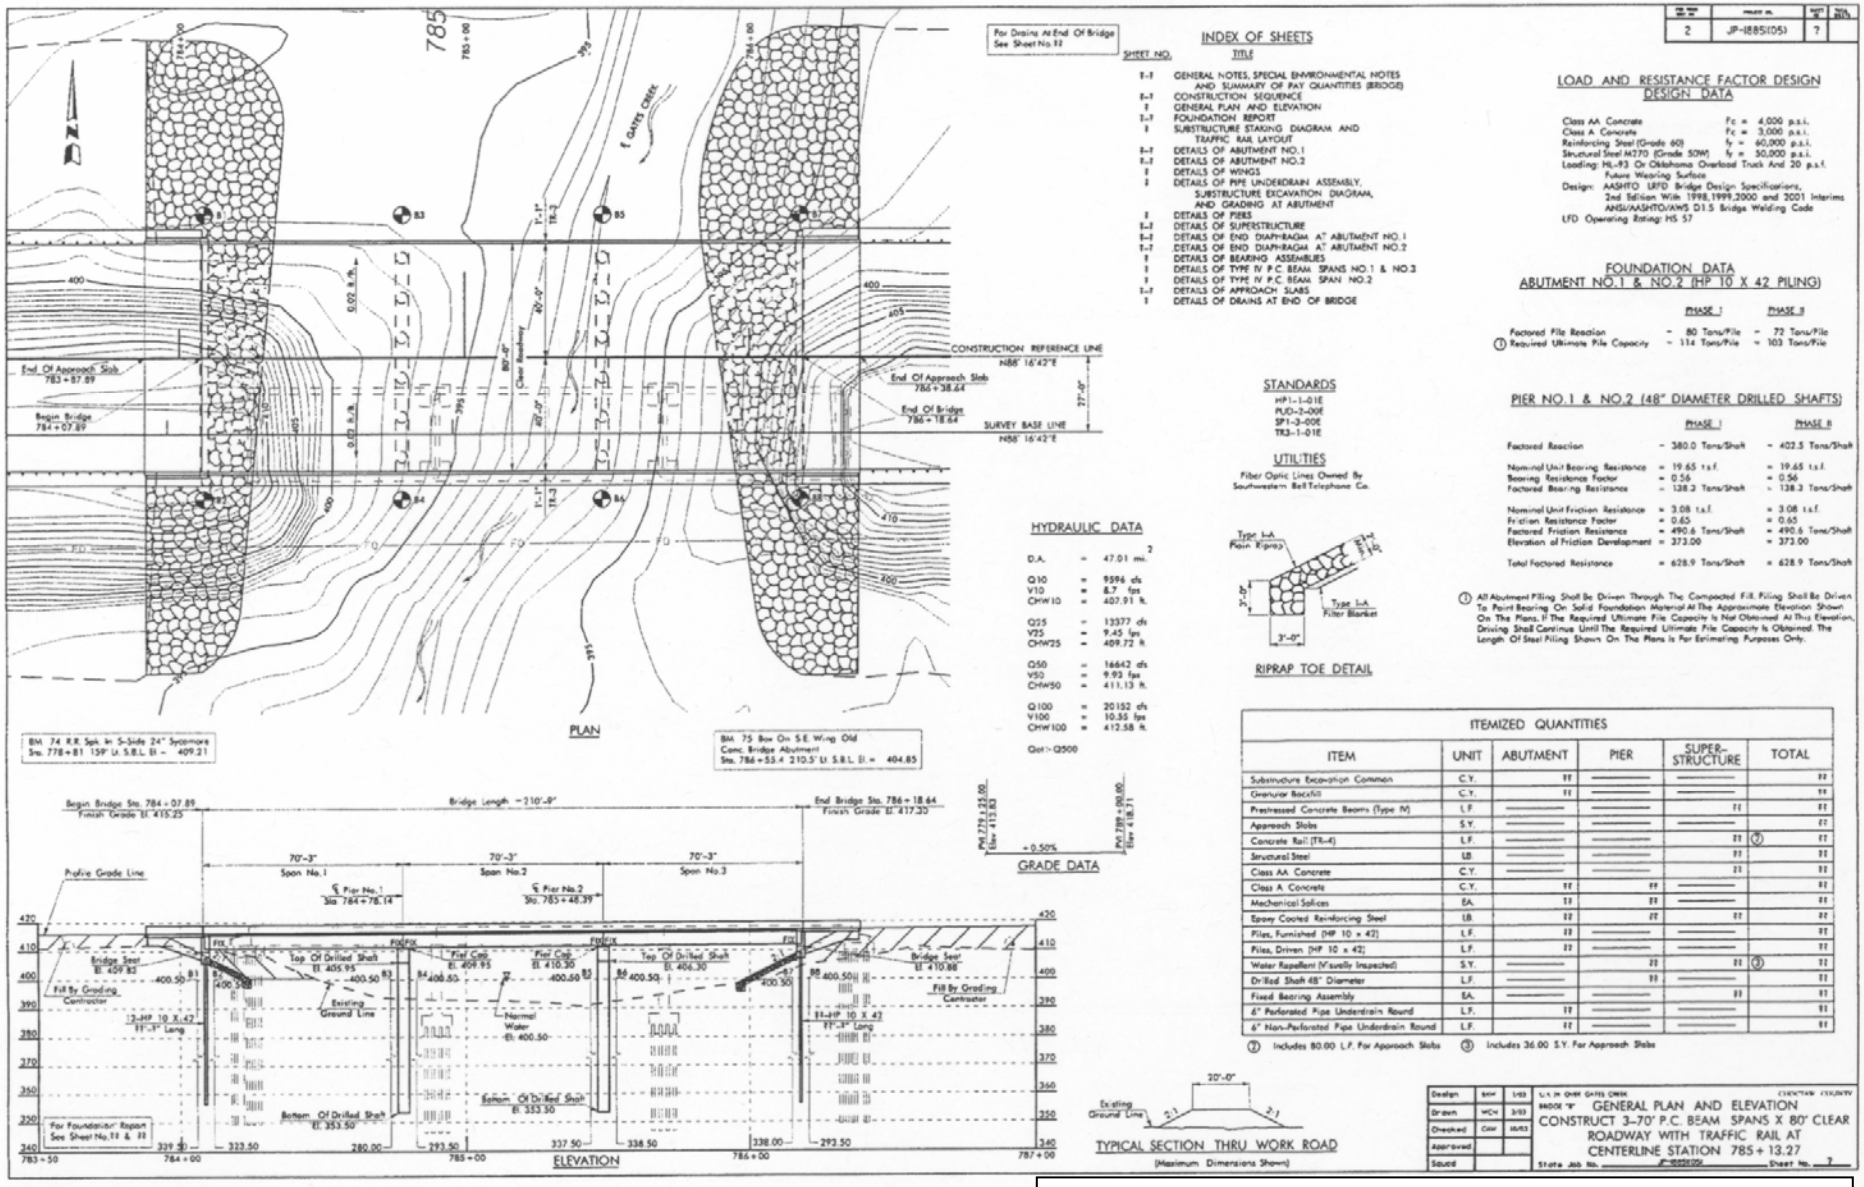

OKR2014381
OKLAHOMA DEPARTMENT OF TRANSPORTATION
GATES CREEK (LAKE RAYMOND GARY)
BRIDGE REPLACEMENT
ENCLOSURE 3 OF 5