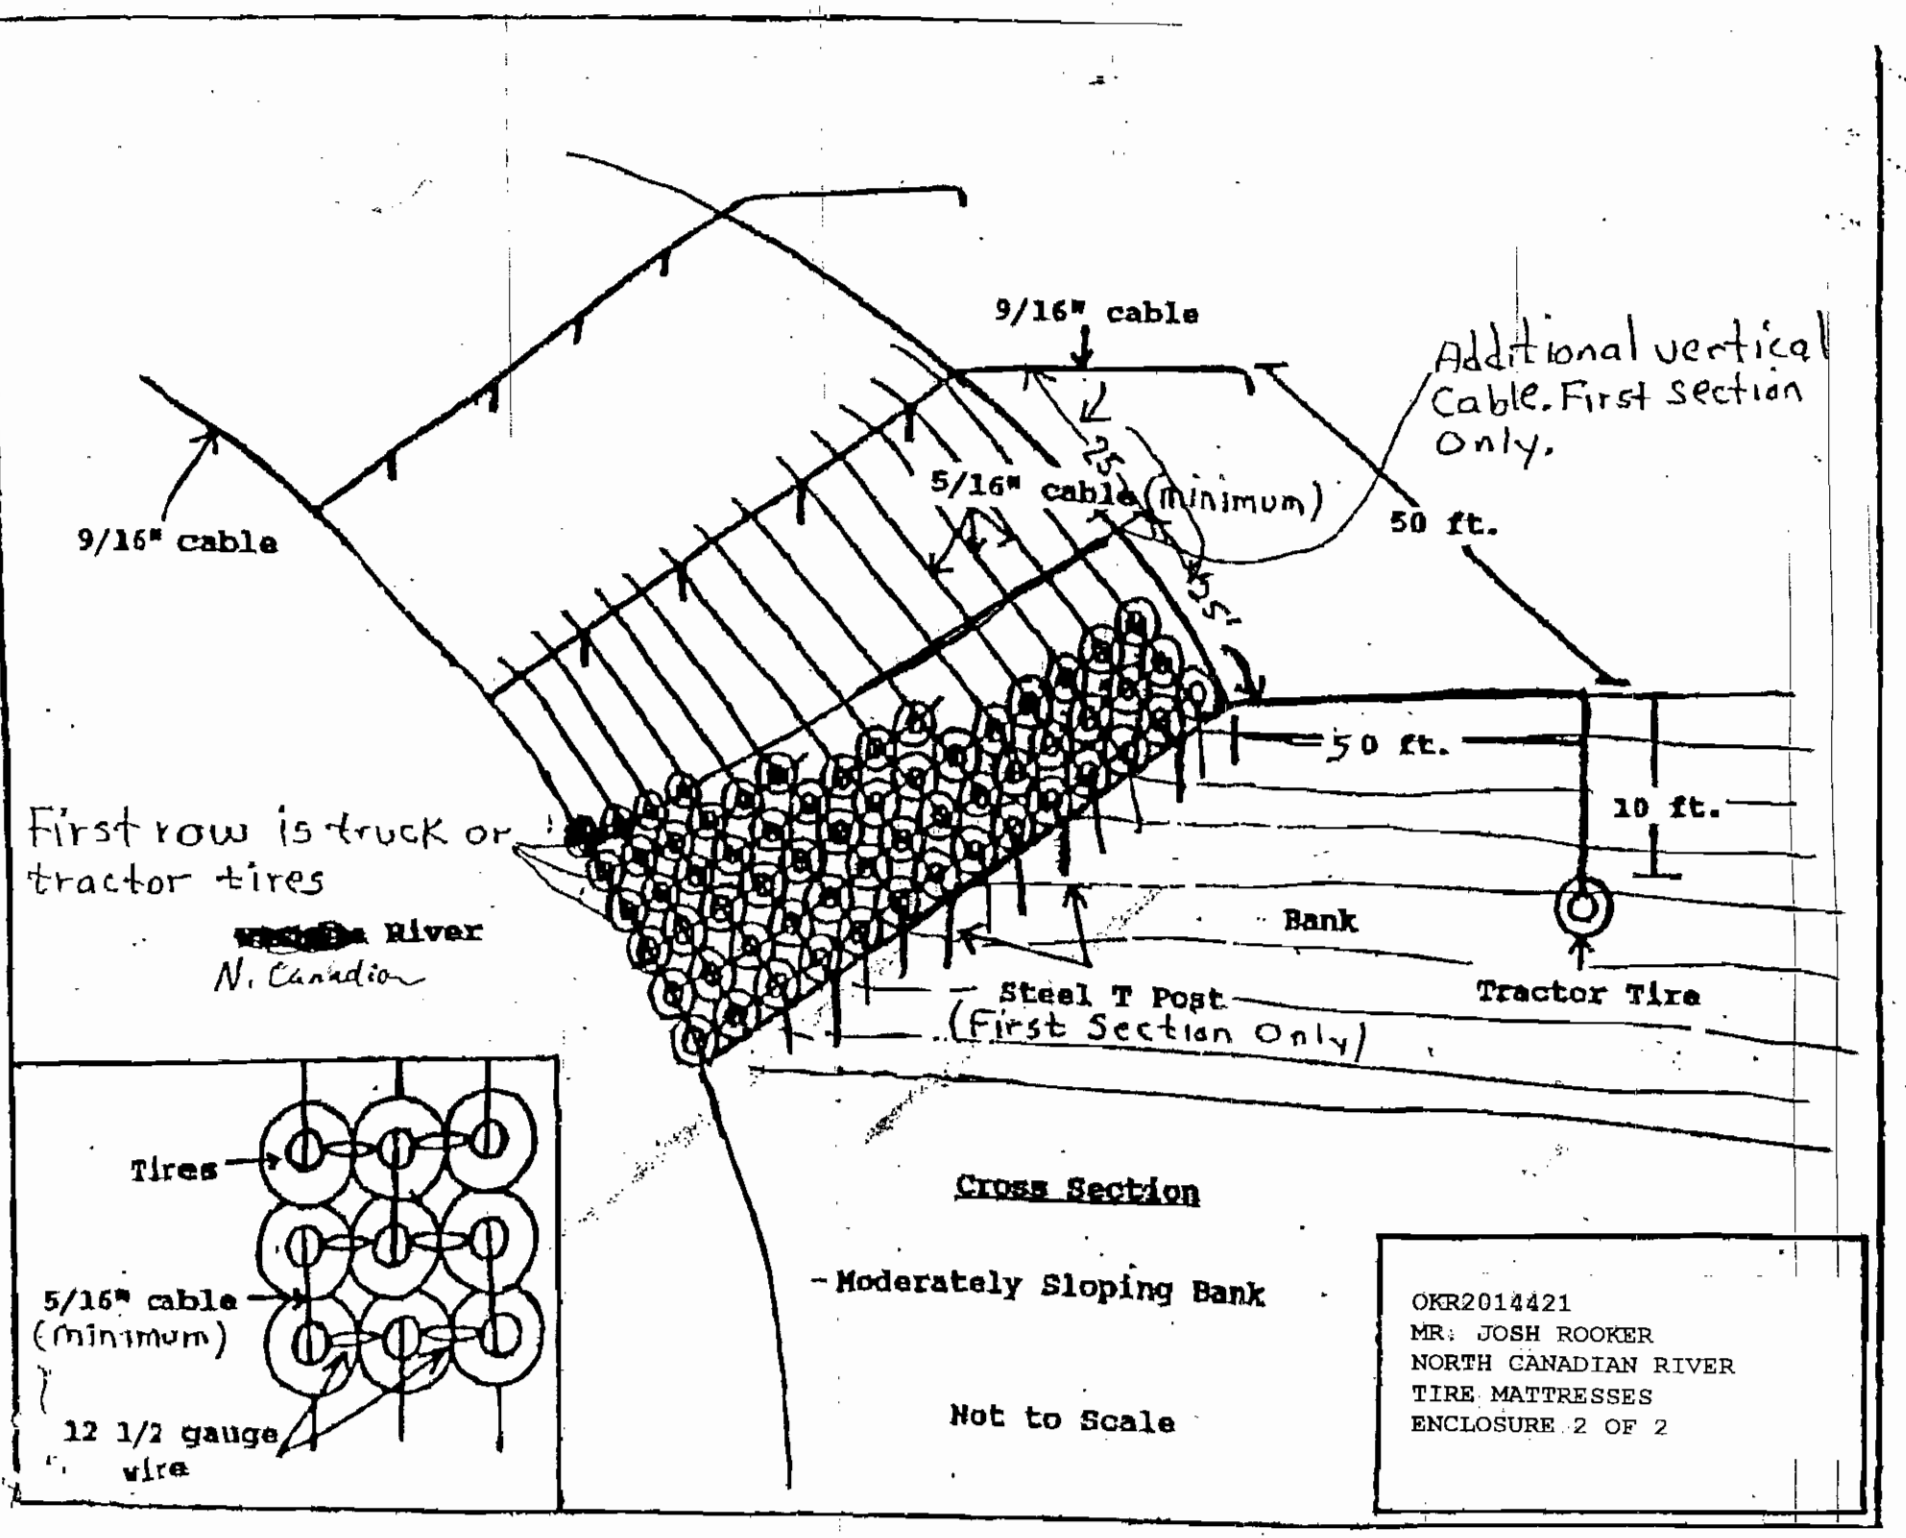
9/16" cable
9/16" cable
Additional vertical Cable. First section Only.
5/16" cable (minimum)
25
15
50 ft.
50 ft.
10 ft.
First row is truck or tractor tires
River
N. Canadian
Bank
Steel T Post
(First Section Only)
Tractor Tire
Tires
5/16" cable (minimum)
12 1/2 gauge wire
Cross Section
- Moderately Sloping Bank
Not to Scale
OKR2014421
MR. JOSH ROOKER
NORTH CANADIAN RIVER
TIRE MATTRESSES
ENCLOSURE 2 OF 2