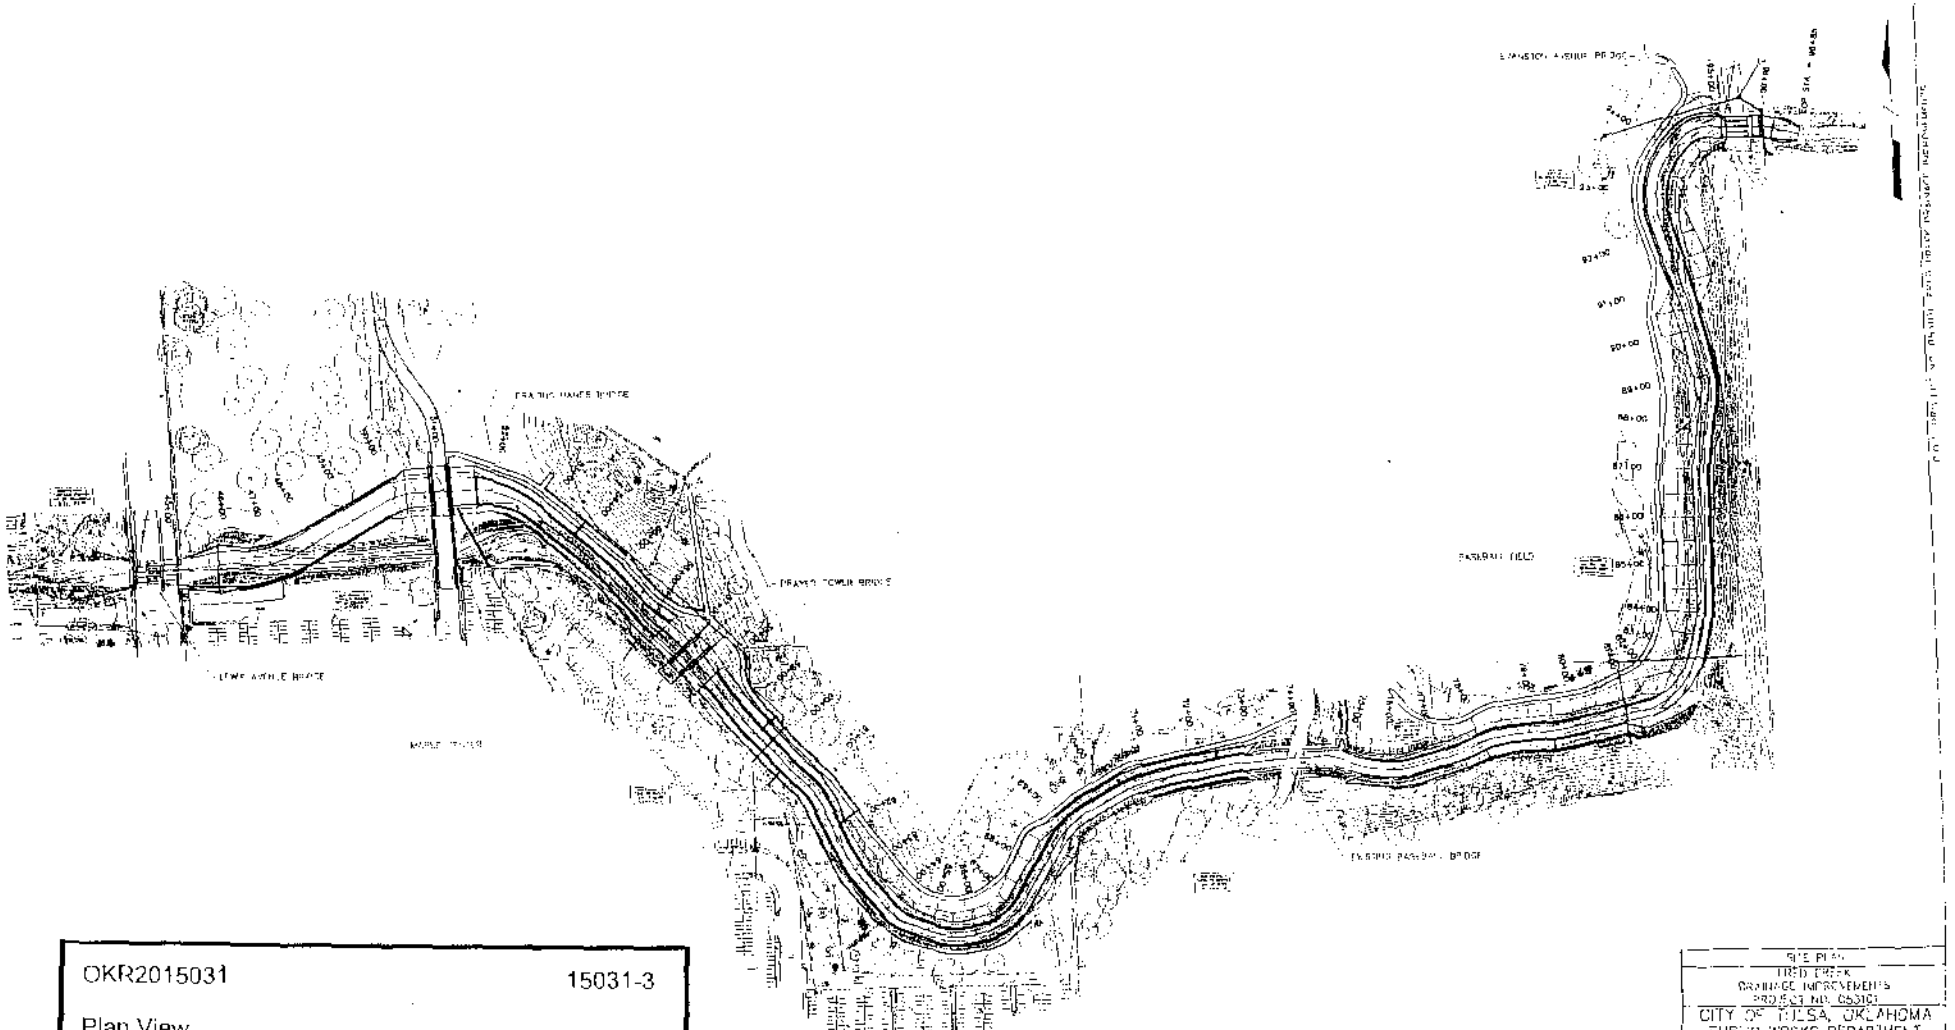

OKR2015031 15031-3

Plan View
Fred Creek Drainage Improvement Project
Tulsa, Oklahoma

SITE PLAN
N.T.S