OKR2015107 15107-2

Plan View
Lightning Creek Detention Pond (DC-0133)
Oklahoma City, OK

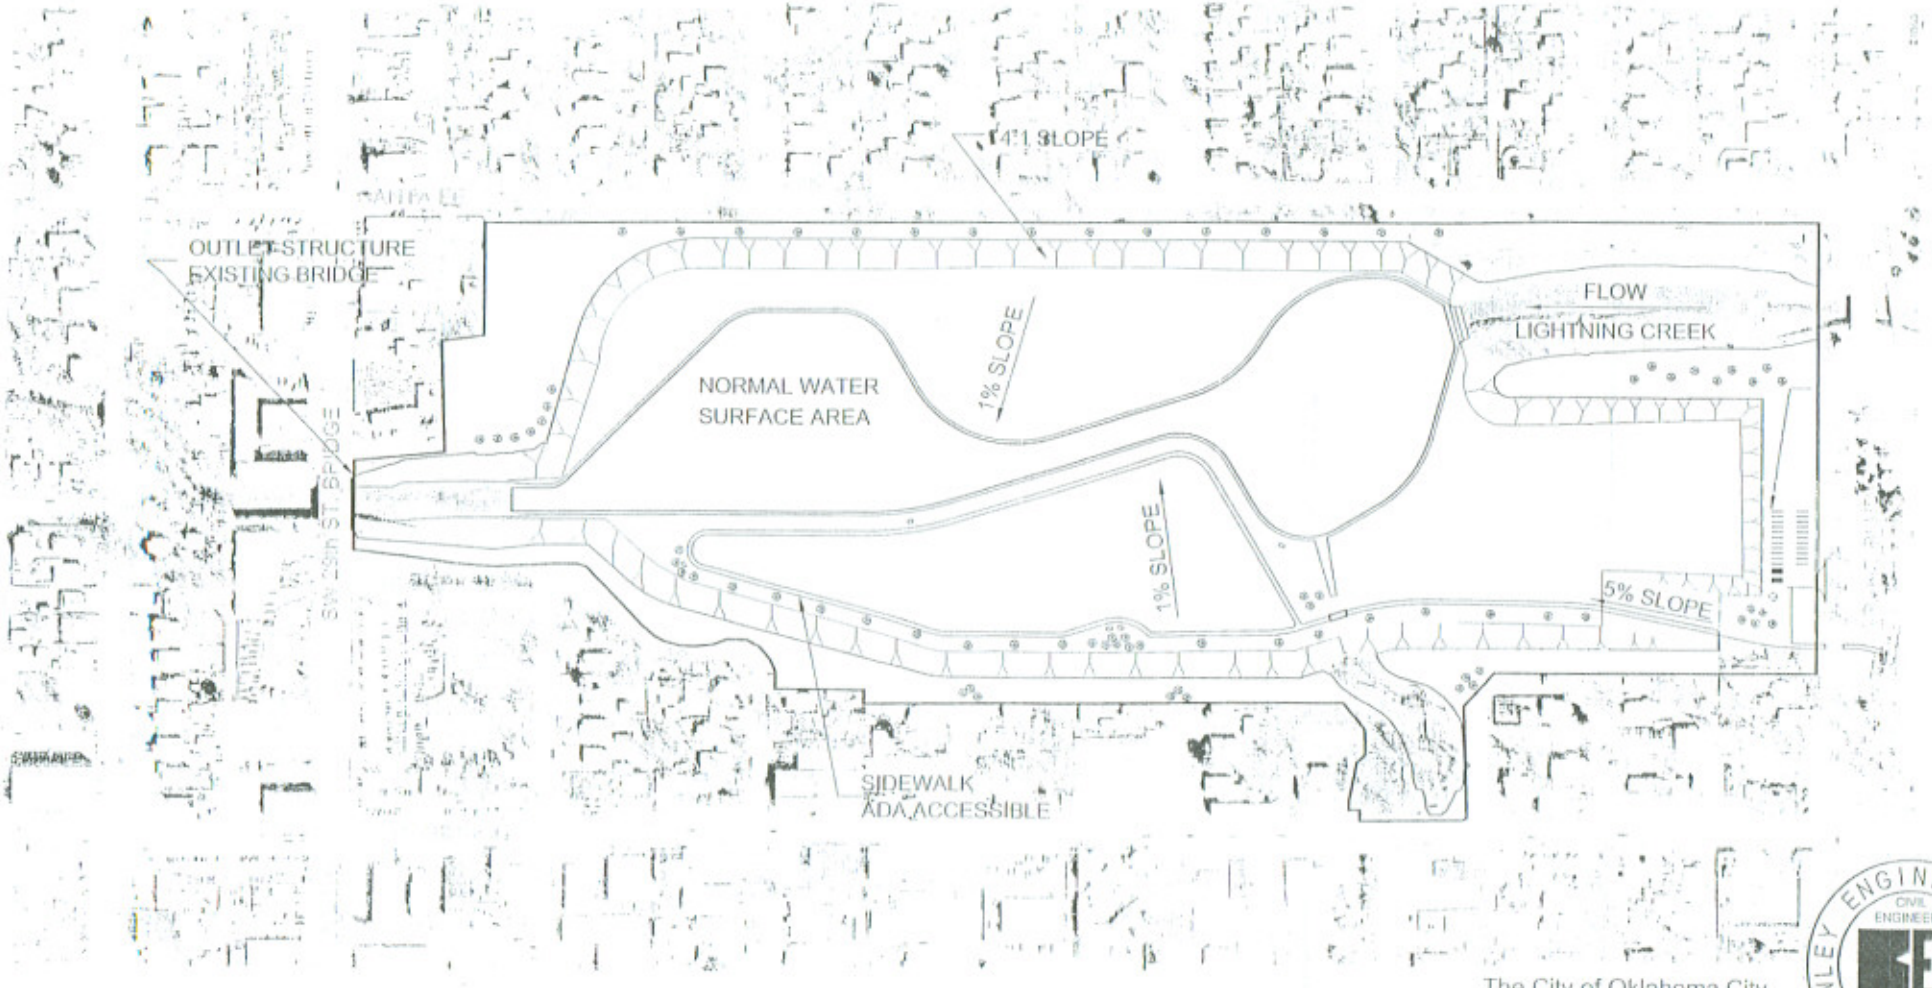

GRAPHIC SCALE

The City of Oklahoma City
Project No. DC-0133
Oliver Park Wet Bottom Pond
AERIAL PHOTO - GENERAL SITE IMPROVEMENTS

BRAWLEY ENGINEERING CORP. 1969 CIVIL ENGINEERS OKLAHOMA