OKR2015107 | 15107-3

Grading Plan
Lightning Creek Detention Pond (DC-0133)
Oklahoma City, OK

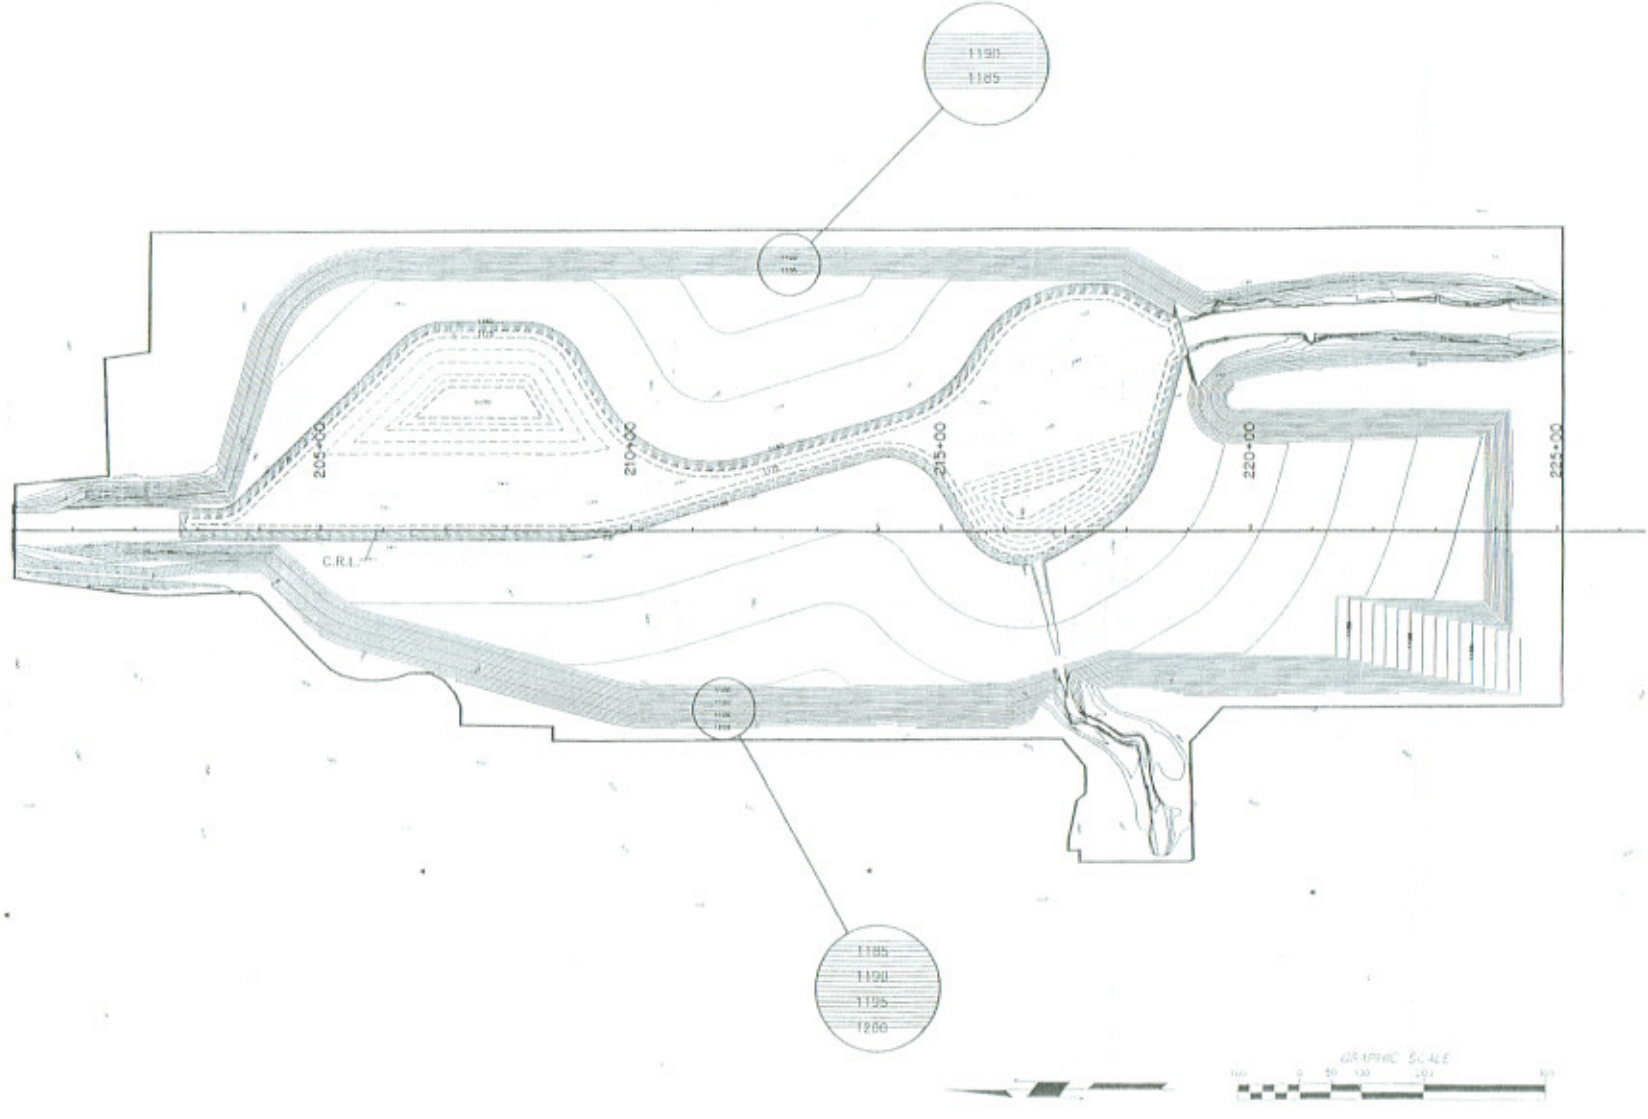

GRADING PLAN

PROJECT NO. DC-0133 SHEET NO. 2

BRAWLEY ENGINEERING CORP.