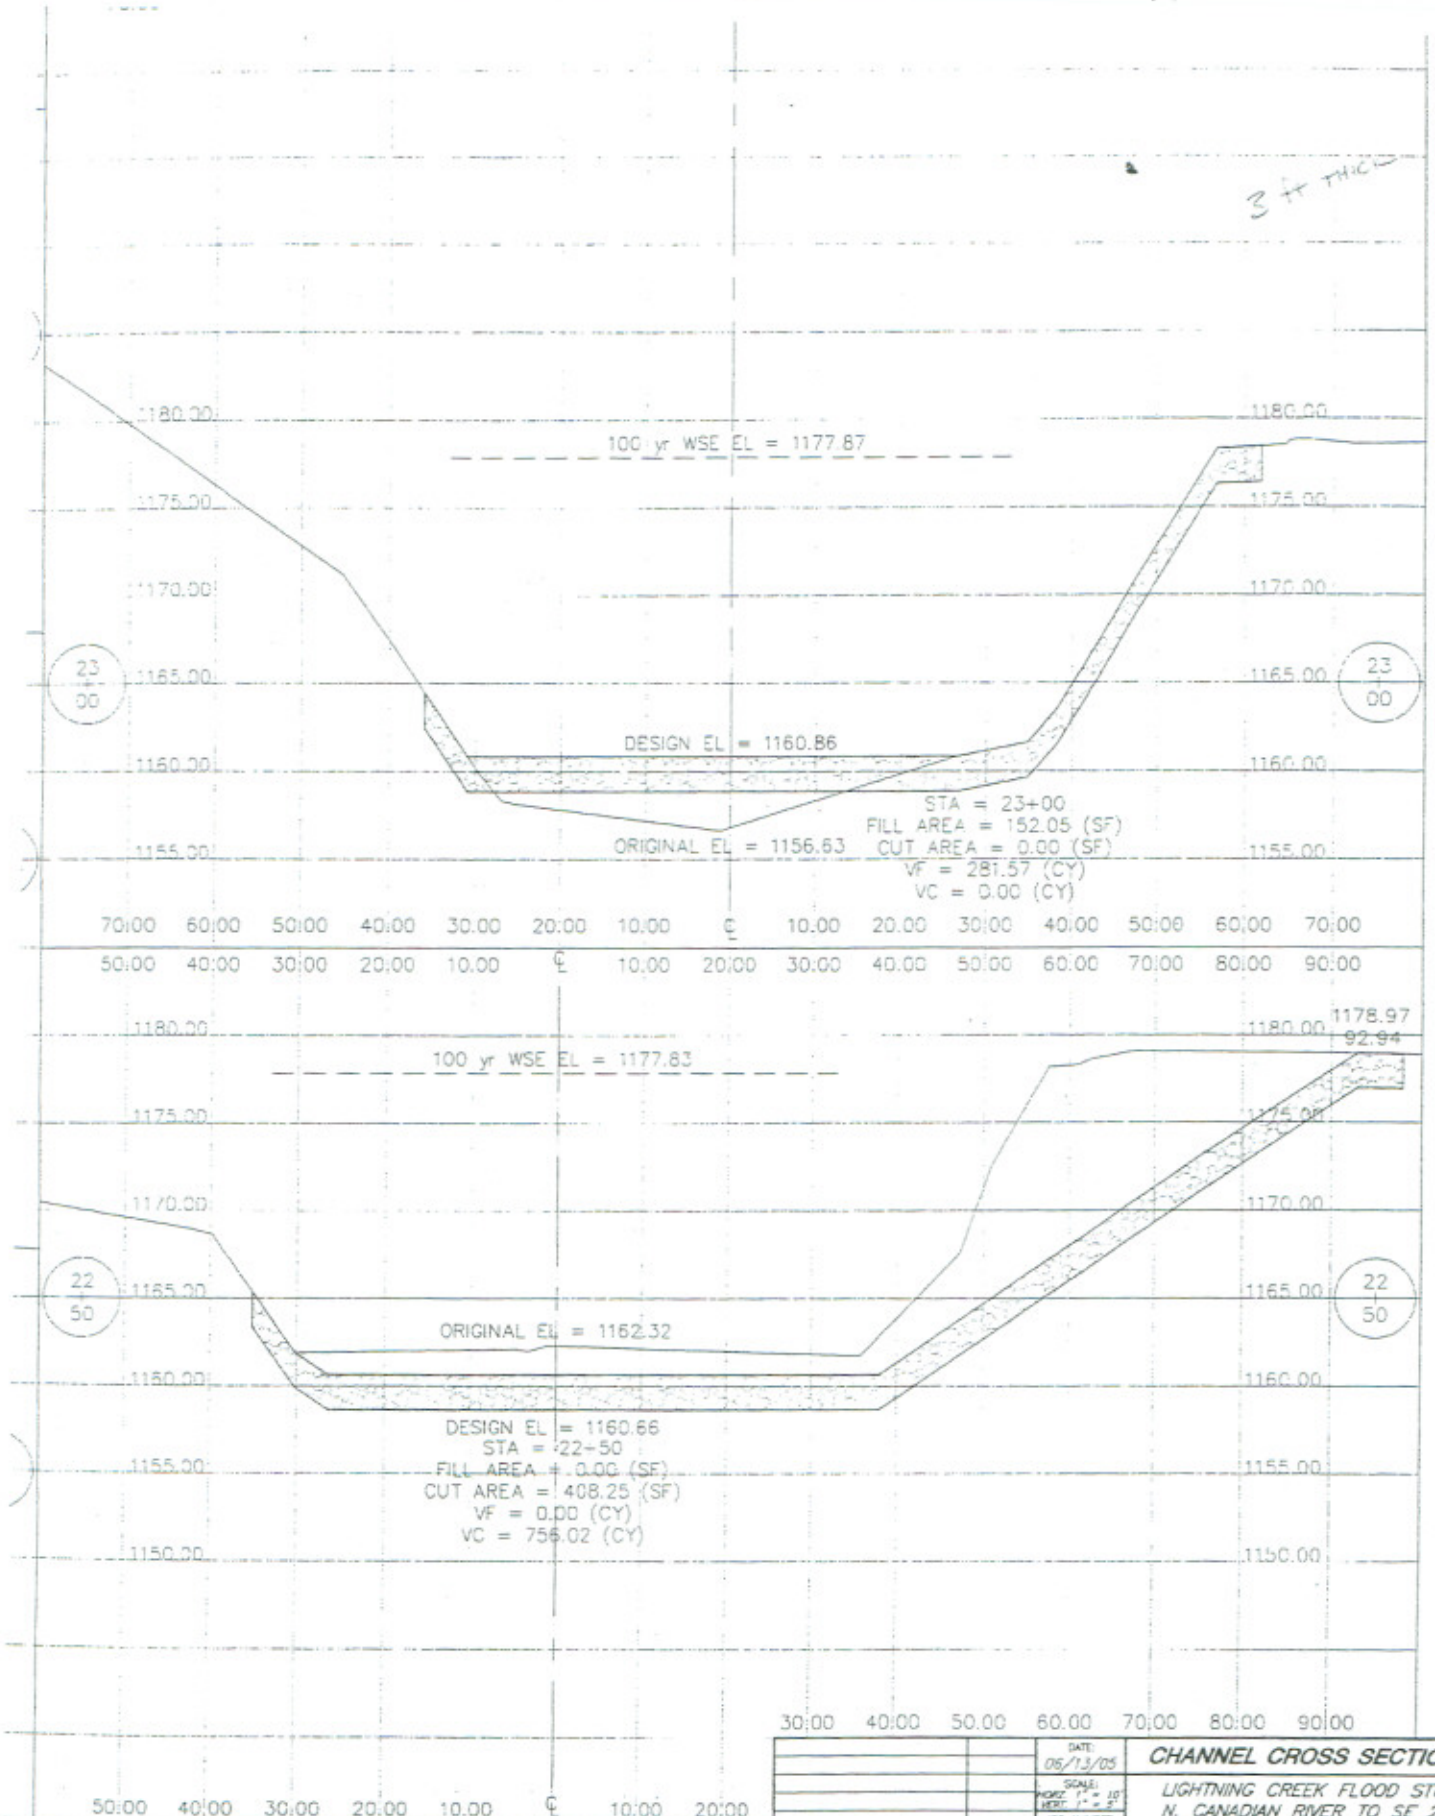

		DATE: 06/13/05	CHANNEL CROSS SECTIONS
		SCALE: HORZ. 1" = 10' VERT. 1" = 5'	LIGHTNING CREEK FLOOD STUDY N. CANADIAN RIVER TO SE 23rd OKLAHOMA CITY, OKLAHOMA
		JOB NUMBER: OKC91130	
		DRAWN BY: CMM	COON ENGINEERING, INC. CA 1179 EXP. 6-30-06 CONSULTING ENGINEERS LAND SURVEYORS 2832 W. Wilshire Blvd. Suite 202 Oklahoma City, Okla. 405-842-0363
		CHECKED BY: GLA	SHEET 36 OF 71
REVISIONS	DATE	APPROVED BY: BLL	

Project Name: LIGHTNING CREEK Project No.: DC-0186 BC-0152 WC-0508 SC-0678

OKR2015329 15329-4

Cross Section View 2
Lightning Creek Channel Protection
Oklahoma City, Oklahoma