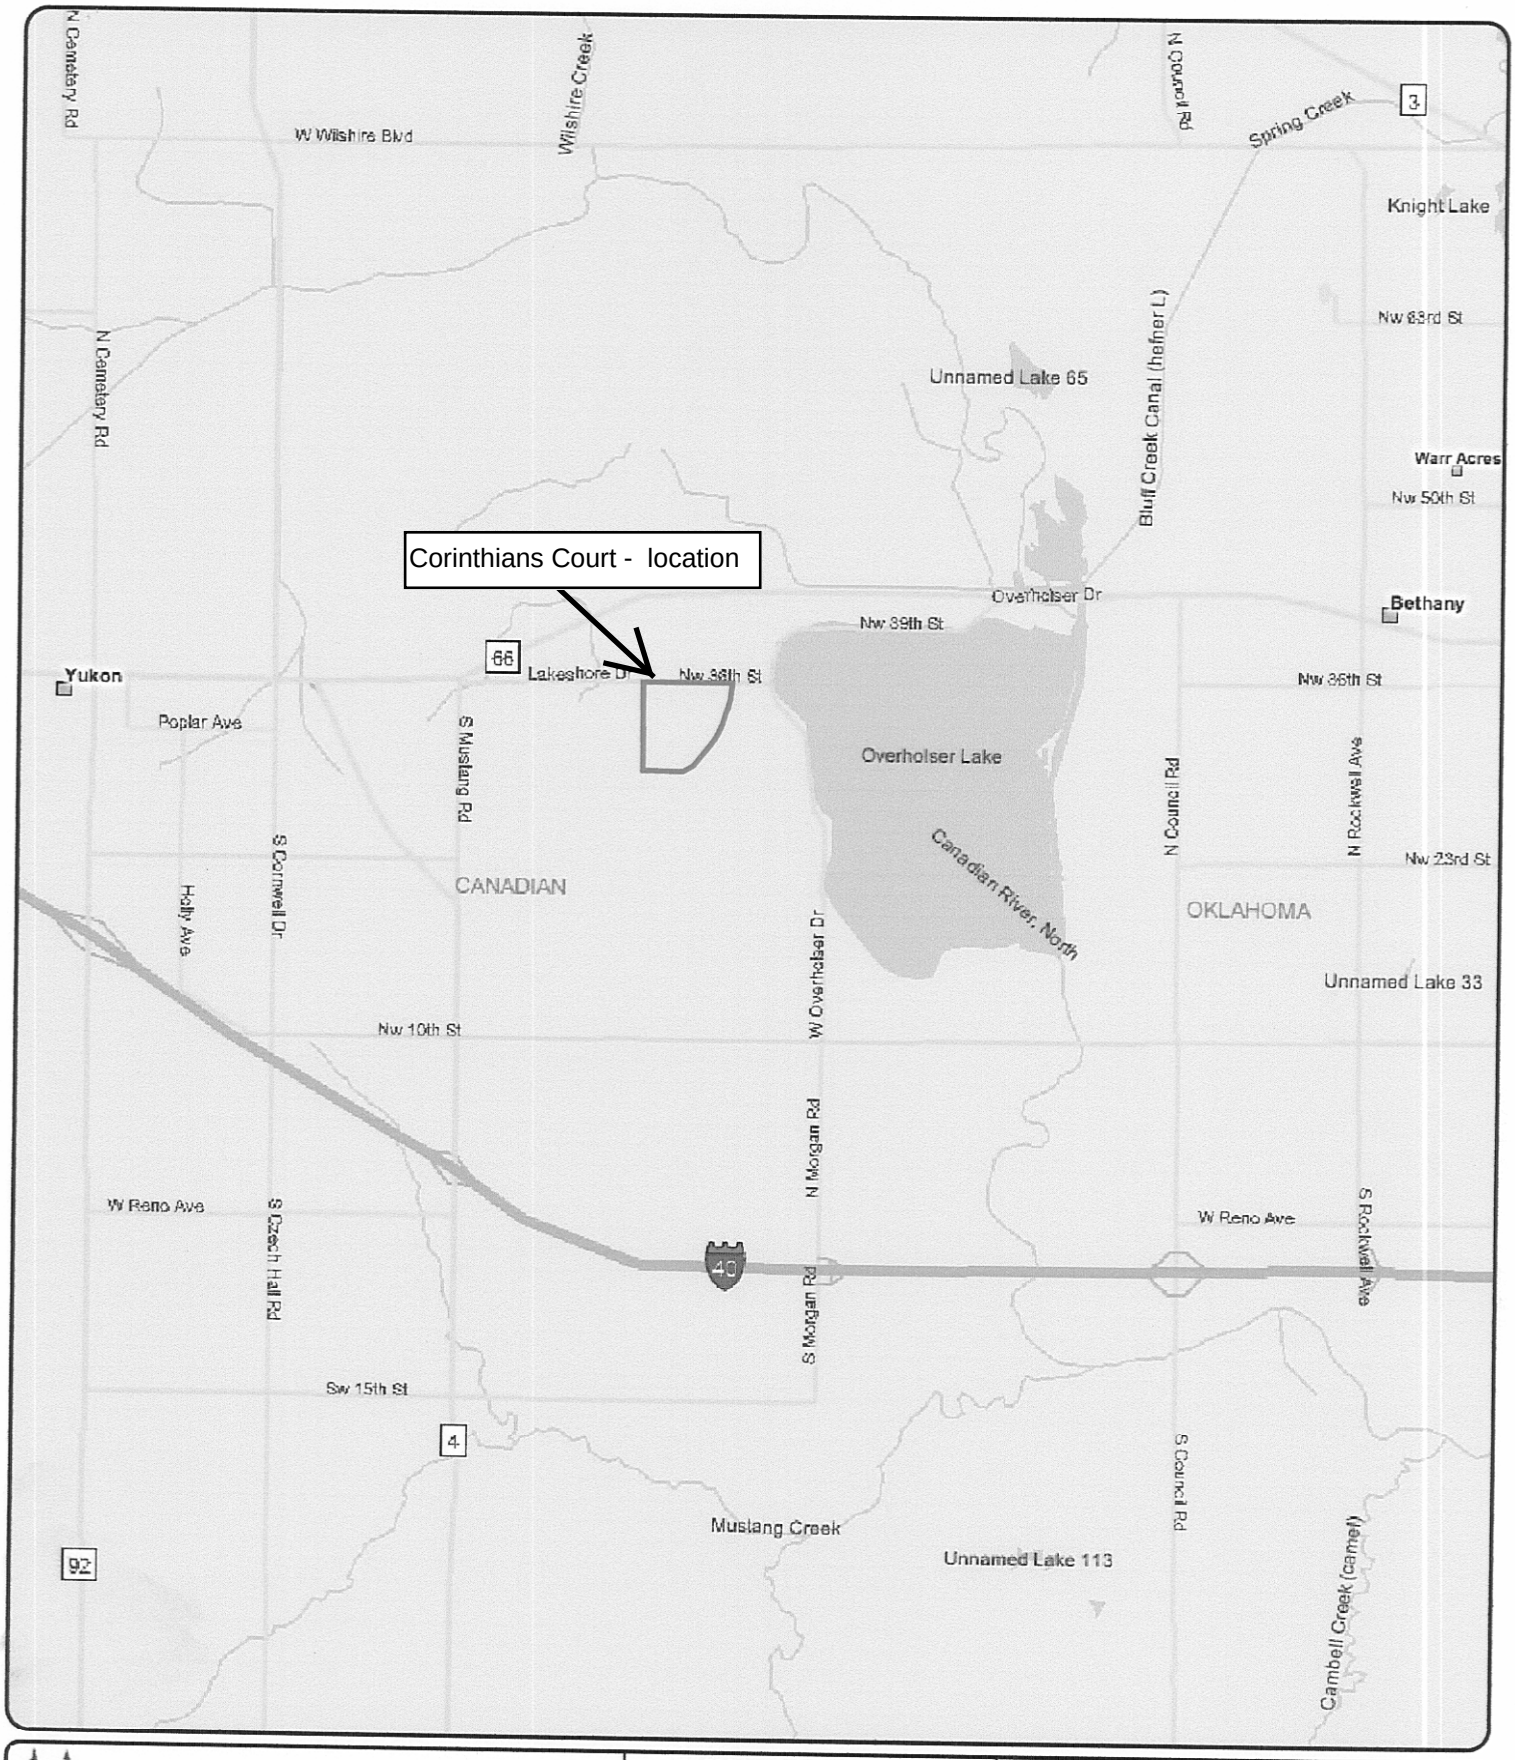

EAGLE ENVIRONMENTAL CONSULTING, Inc.

1 0.5 0 1 Miles

7/26/06

Oklahoma Vicinity Map

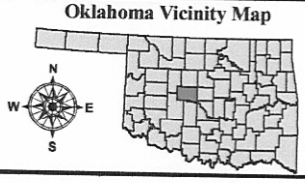

Enclosure 1 of 4
SWT-2007-220 Corinthian Court
Stream Channelization

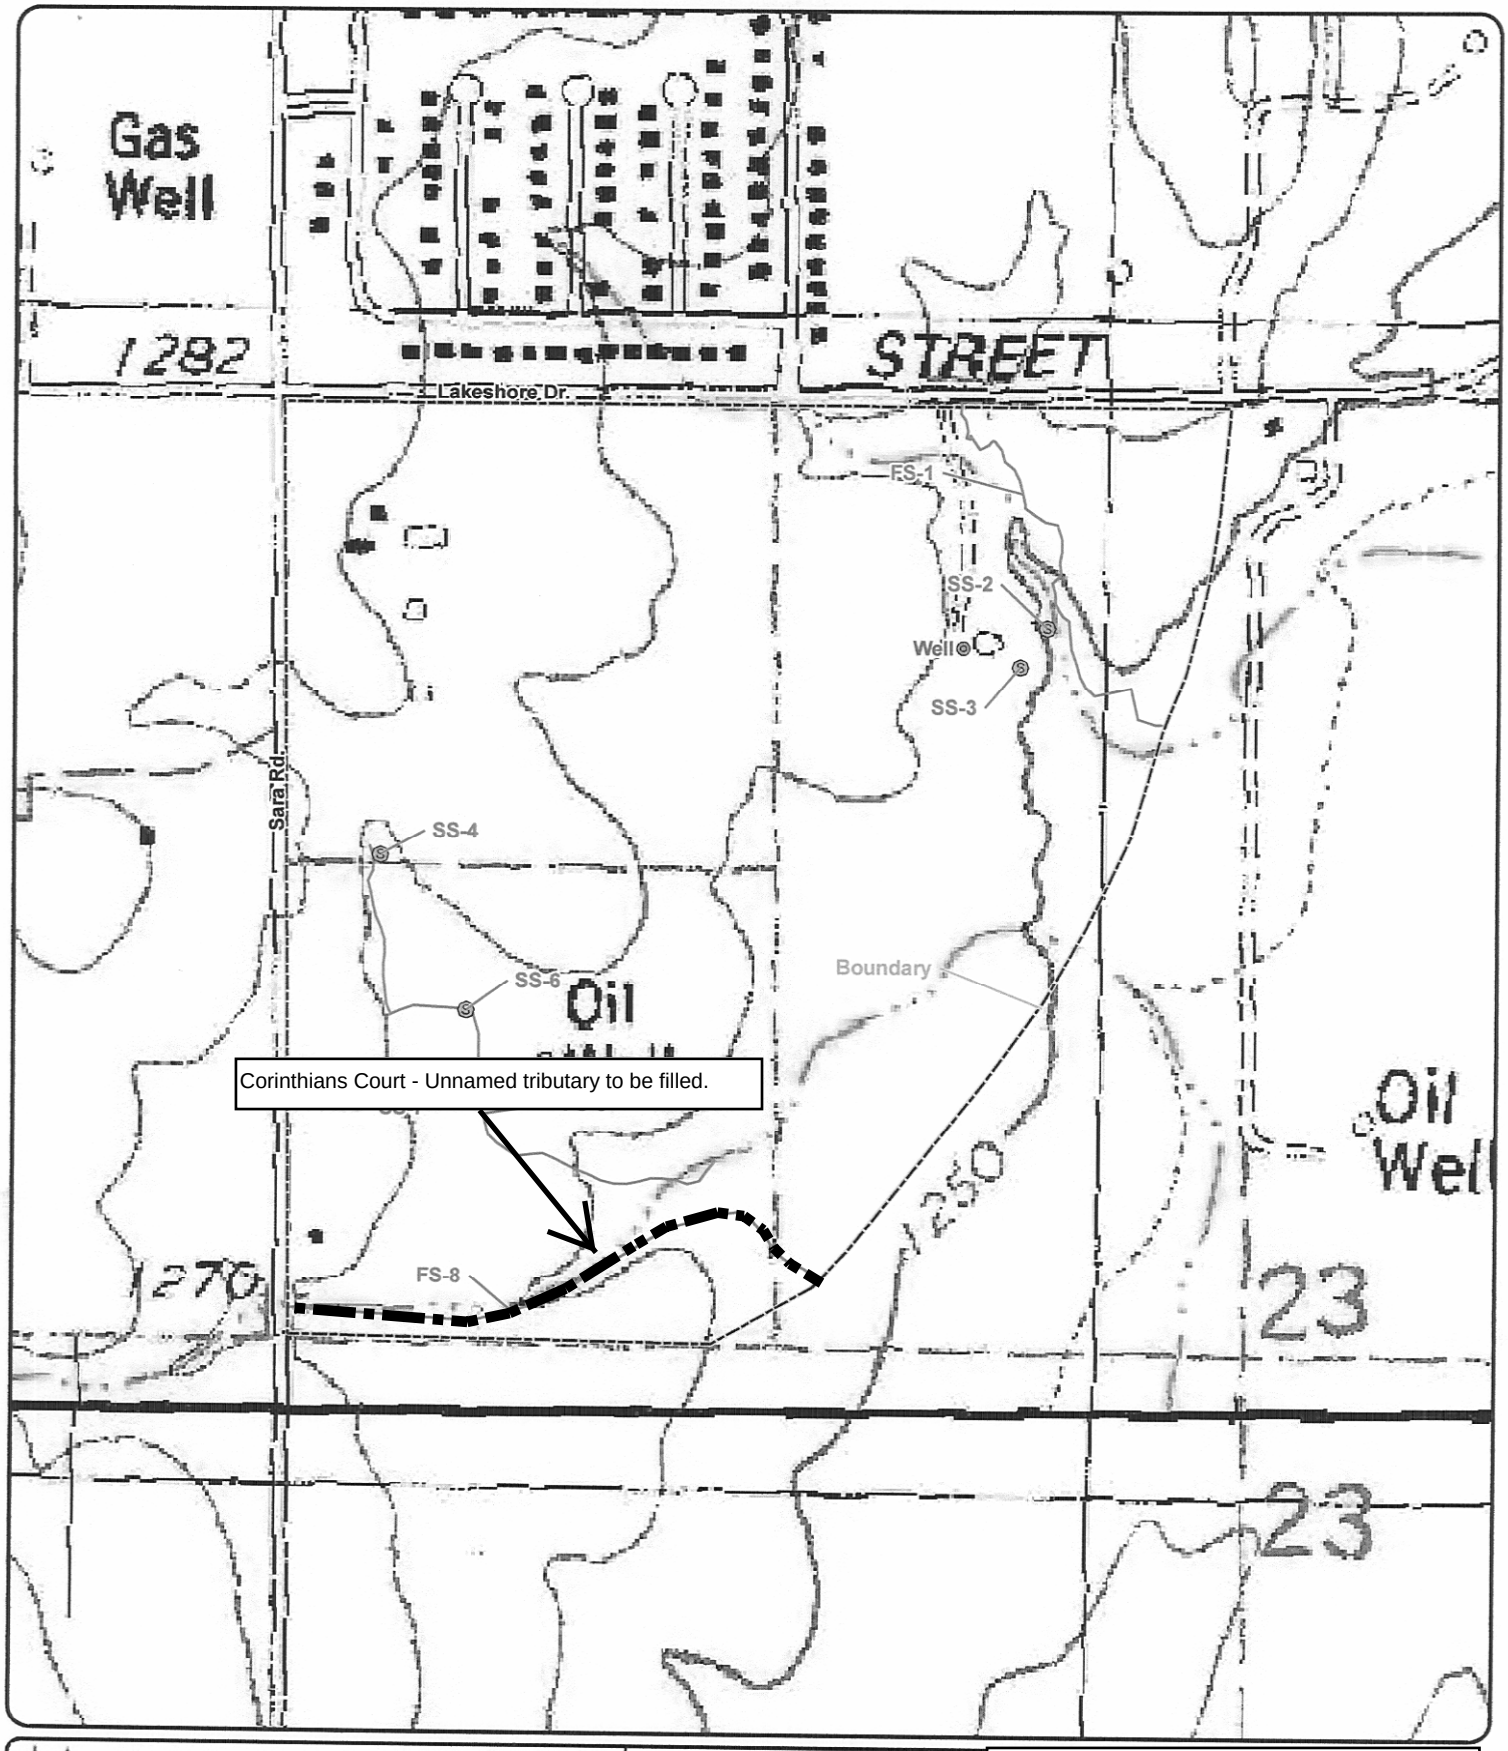

EAGLE ENVIRONMENTAL CONSULTING, Inc.

500 250 0 500 Feet

7/26/06

Oklahoma Vicinity Map

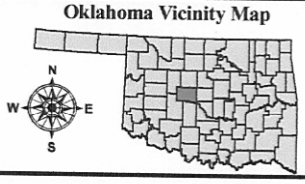

Enclosure 2 of 4
SWT-2007-220 Corinthian Court
Stream Channelization

Enclosure 3 of 4
SWT-2007-220 Corinthian Court
Stream Channelization

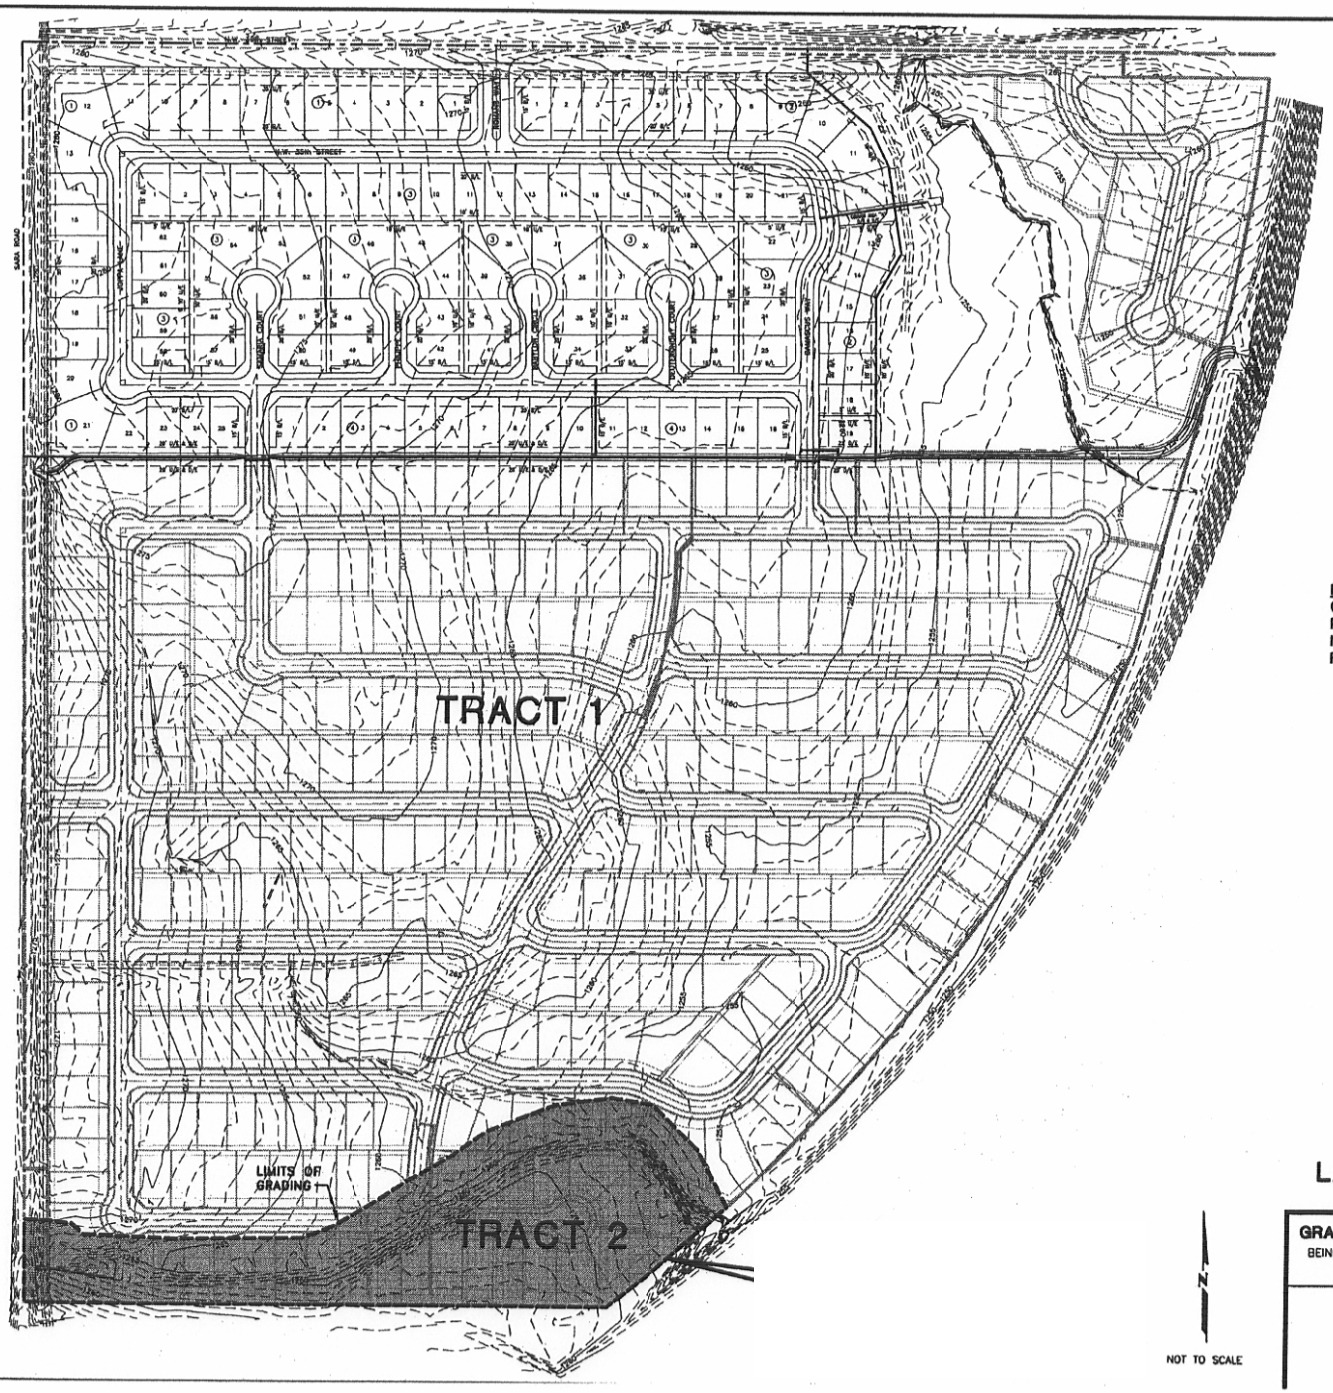

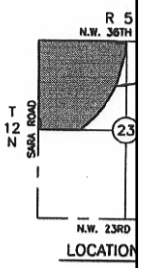

NOTE:
GRADING OPERATIONS SHALL ONLY BE PERMITTED IN TRACT 1. TRACT 2 SHALL NOT BE DISTURBED UNTIL FURTHER REVIEW BY THE CORPS OF ENGINEERS.

LEGEND

——1315——	EXISTING INDEX CONTOUR
- - - - - - -	EXISTING CONTOUR

NOT TO SCALE

CORPS OF ENGINEERS LAND DISTURBANCE EXHIBIT

GRADING PLAN TO SERVE CORINTHIAN'S COURT
BEING A PART OF THE N.W./4 OF SEC. 23, T-12-N, R-5-W, I.M.
CITY OF OKLAHOMA CITY, CANADIAN COUNTY, OKLAHOMA

Design Engineers, Inc.
Civil and Environmental Engineering
1614 Greenbriar Place
Oklahoma City, OK. 73159
E-Mail: design@dei-okc.com
Ph: (405) 691-8333
Fax: (405) 691-8362
CA 1020, EXP. 6-30-08

S:\DRAWING\5653c\dwg\exhibits\5653AGRD.dwg 11/16/2006 3:05:01 PM CST

Enclosure 4 of 4
SWT-2007-220 Corinthian Court
Stream Channelization

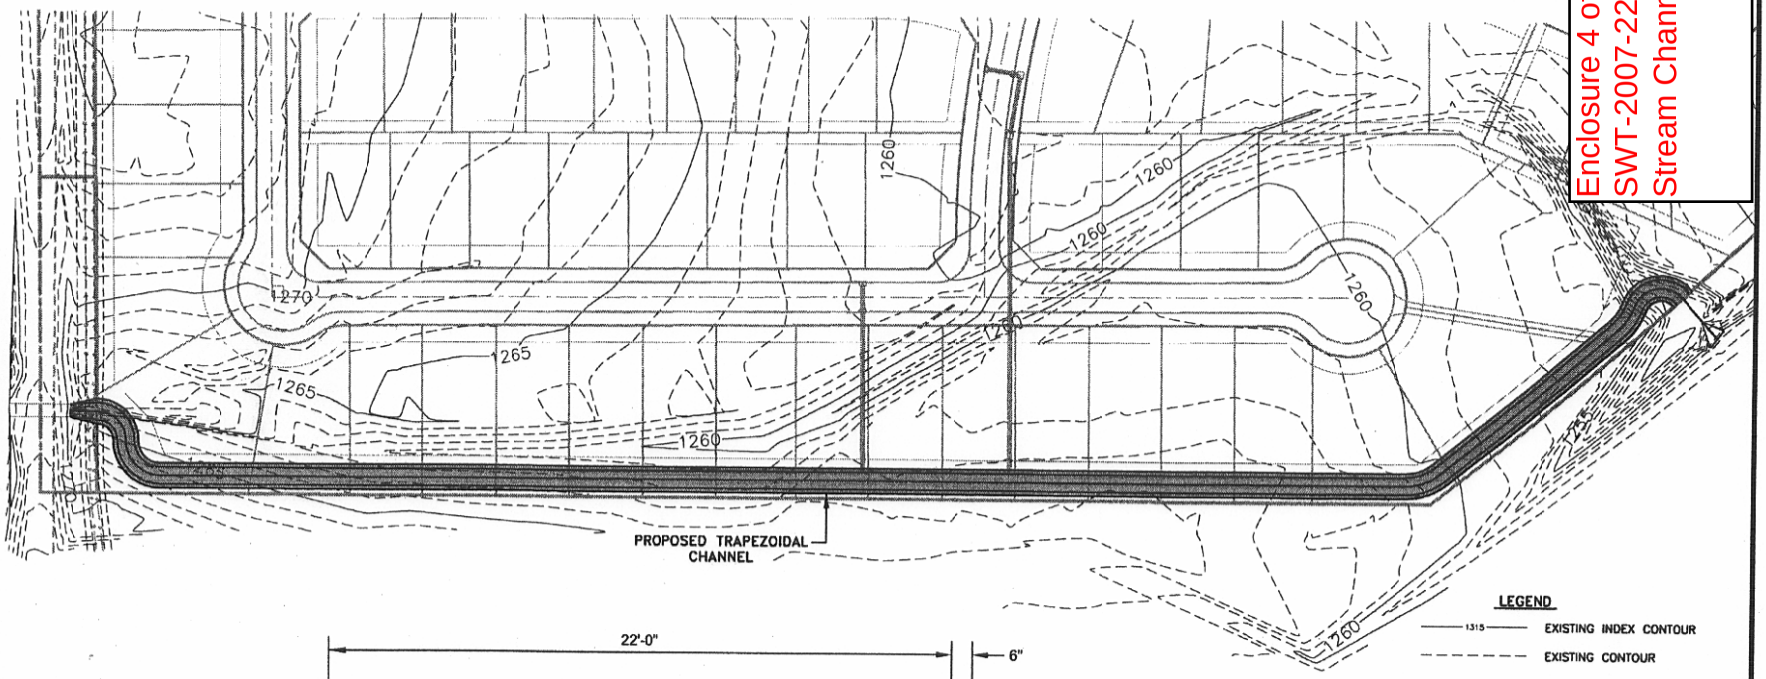

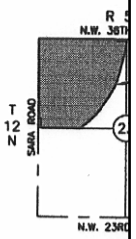

LEGEND

1315 EXISTING INDEX CONTOUR

EXISTING CONTOUR

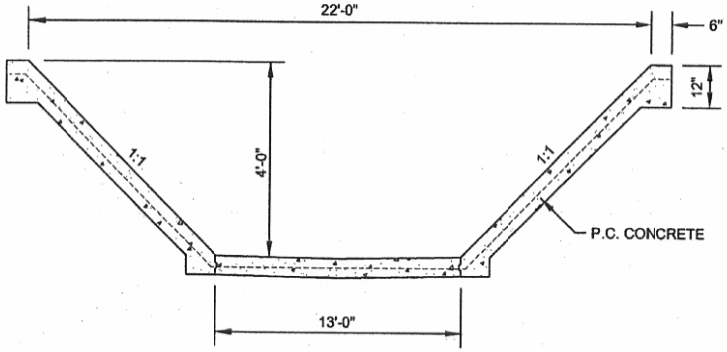

TYPICAL CONCRETE CHANNEL LINER DETAIL

NOT TO SCALE

PROPOSED TRAPEZOIDAL CHANNEL ALIGNMENT

CORINTHIAN'S COURT

BEING A PART OF THE N.W./4 OF SEC. 23, T-12-N, R-5-W, I.M.
CITY OF OKLAHOMA CITY, CANADIAN COUNTY, OKLAHOMA

Design Engineers, Inc.
Civil and Environmental Engineering
1614 Greenbriar Place
Oklahoma City, OK. 73159
E-Mail: design@dei-okc.com
Ph: (405) 691-6333
Fax: (405) 691-6362
CA 1020, EXP. 6-30-08

S:\DRAWING\5653a\dwg\exhibits\5653ACRD.dwg 11/16/2006 3:05:01 PM CST