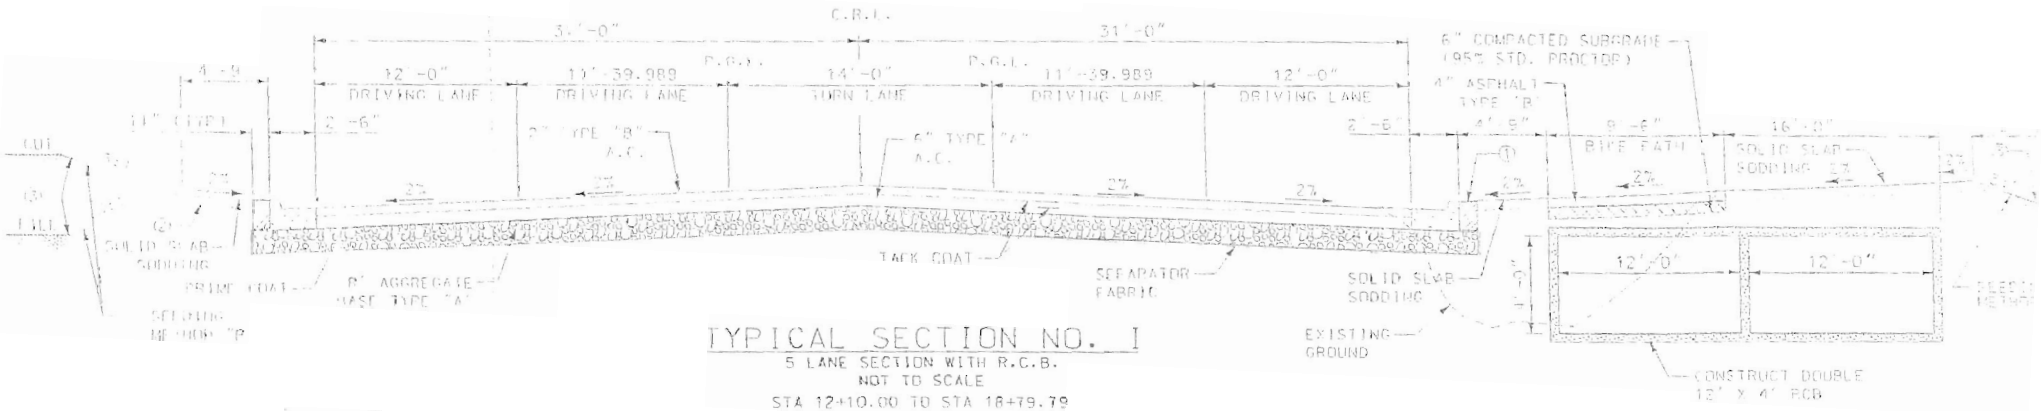

TYPICAL SECTION NO. I

5 LANE SECTION WITH R.C.B.
NOT TO SCALE
STA 12+10.00 TO STA 18+79.79

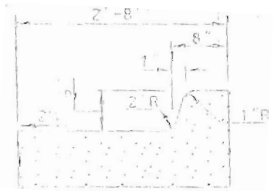

COMBINED CURB AND GUTTER DETAIL

6" BARRIER CURB
NOT TO SCALE

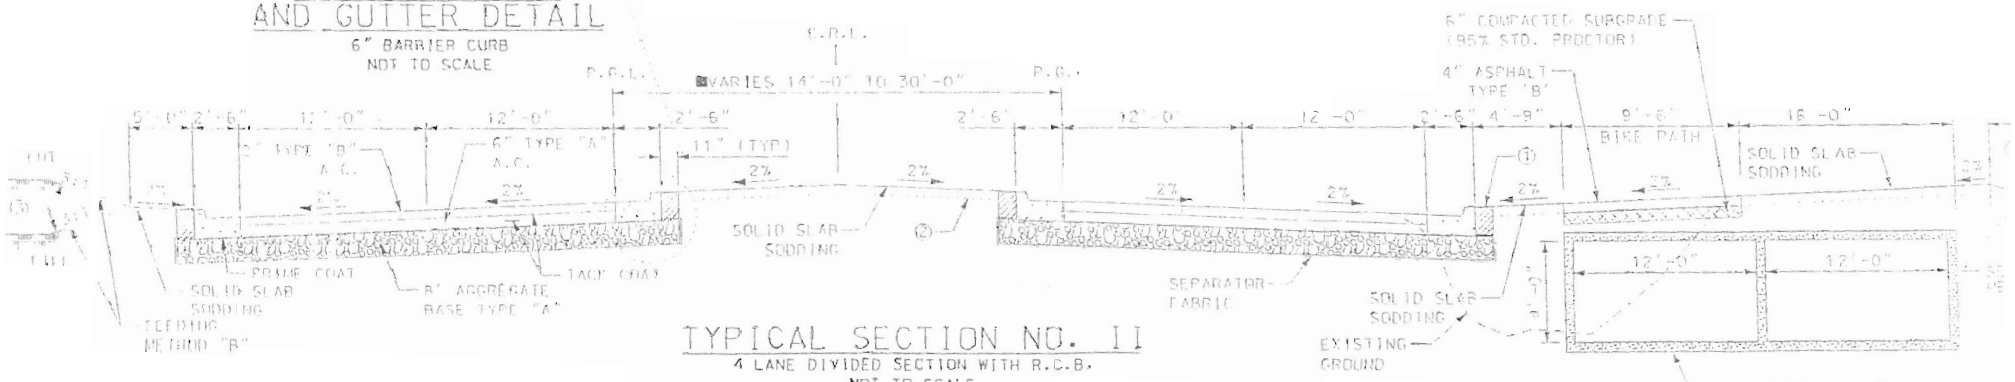

TYPICAL SECTION NO. II

4 LANE DIVIDED SECTION WITH R.C.B.
NOT TO SCALE
STA 18+79.79 TO STA 24+17.50

■ STA 18+77.79 TO STA 22+37.79 - TRANSITION 14'-0" TO 30'-0"
STA 22+37.79 TO STA 24+17.50 - 30'-0"

OKR202007-261
CITY OF JENKS, OKLAHOMA
UNNAMED TRIBUTARY TO POLECAT CREEK
REINFORCED-CONCRETE BOX
ENCLOSURE 3 OF 4