NOTES:

1. UNLESS NOTED, ALL PILE & BEAMS W12X53
2. ALL BOLTED CONNECTIONS 7/8" A325
   BOLTS IN 15/16" X 1 7/8 HORIZONTAL SLOTS

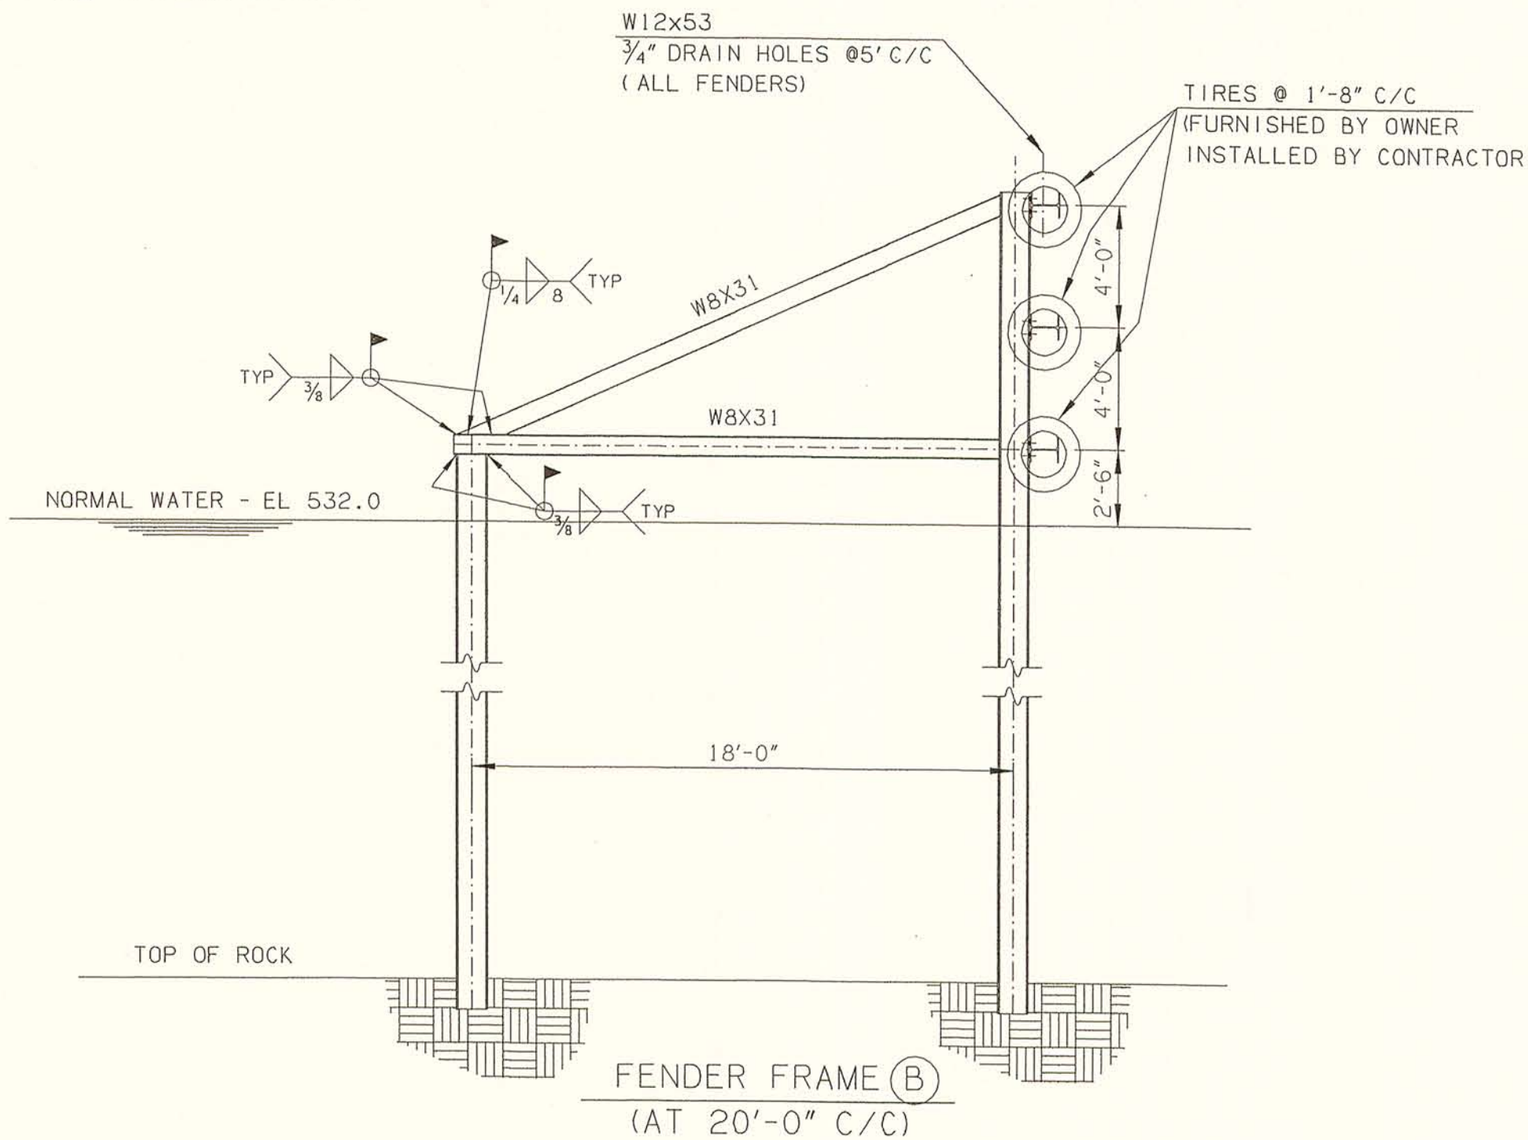

OKR30014937
Johnston's Port 33, Inc.
Verdigris River RDB NM 431.3
Port Expansion
Enclosure 6 of 8

WAGONER COUNTY

JOHNSON'S PORT 33 NEW SLIP, SERVICE ROADS & DOCK CONSTRUCTION — CATOOSA, OK

FENDER SYSTEM

Design	AWG	
Detail	G&R	
Check	AWG	
Squad Eng.		

WAGONER | GRIFFIN & AFFILIATES, INC.