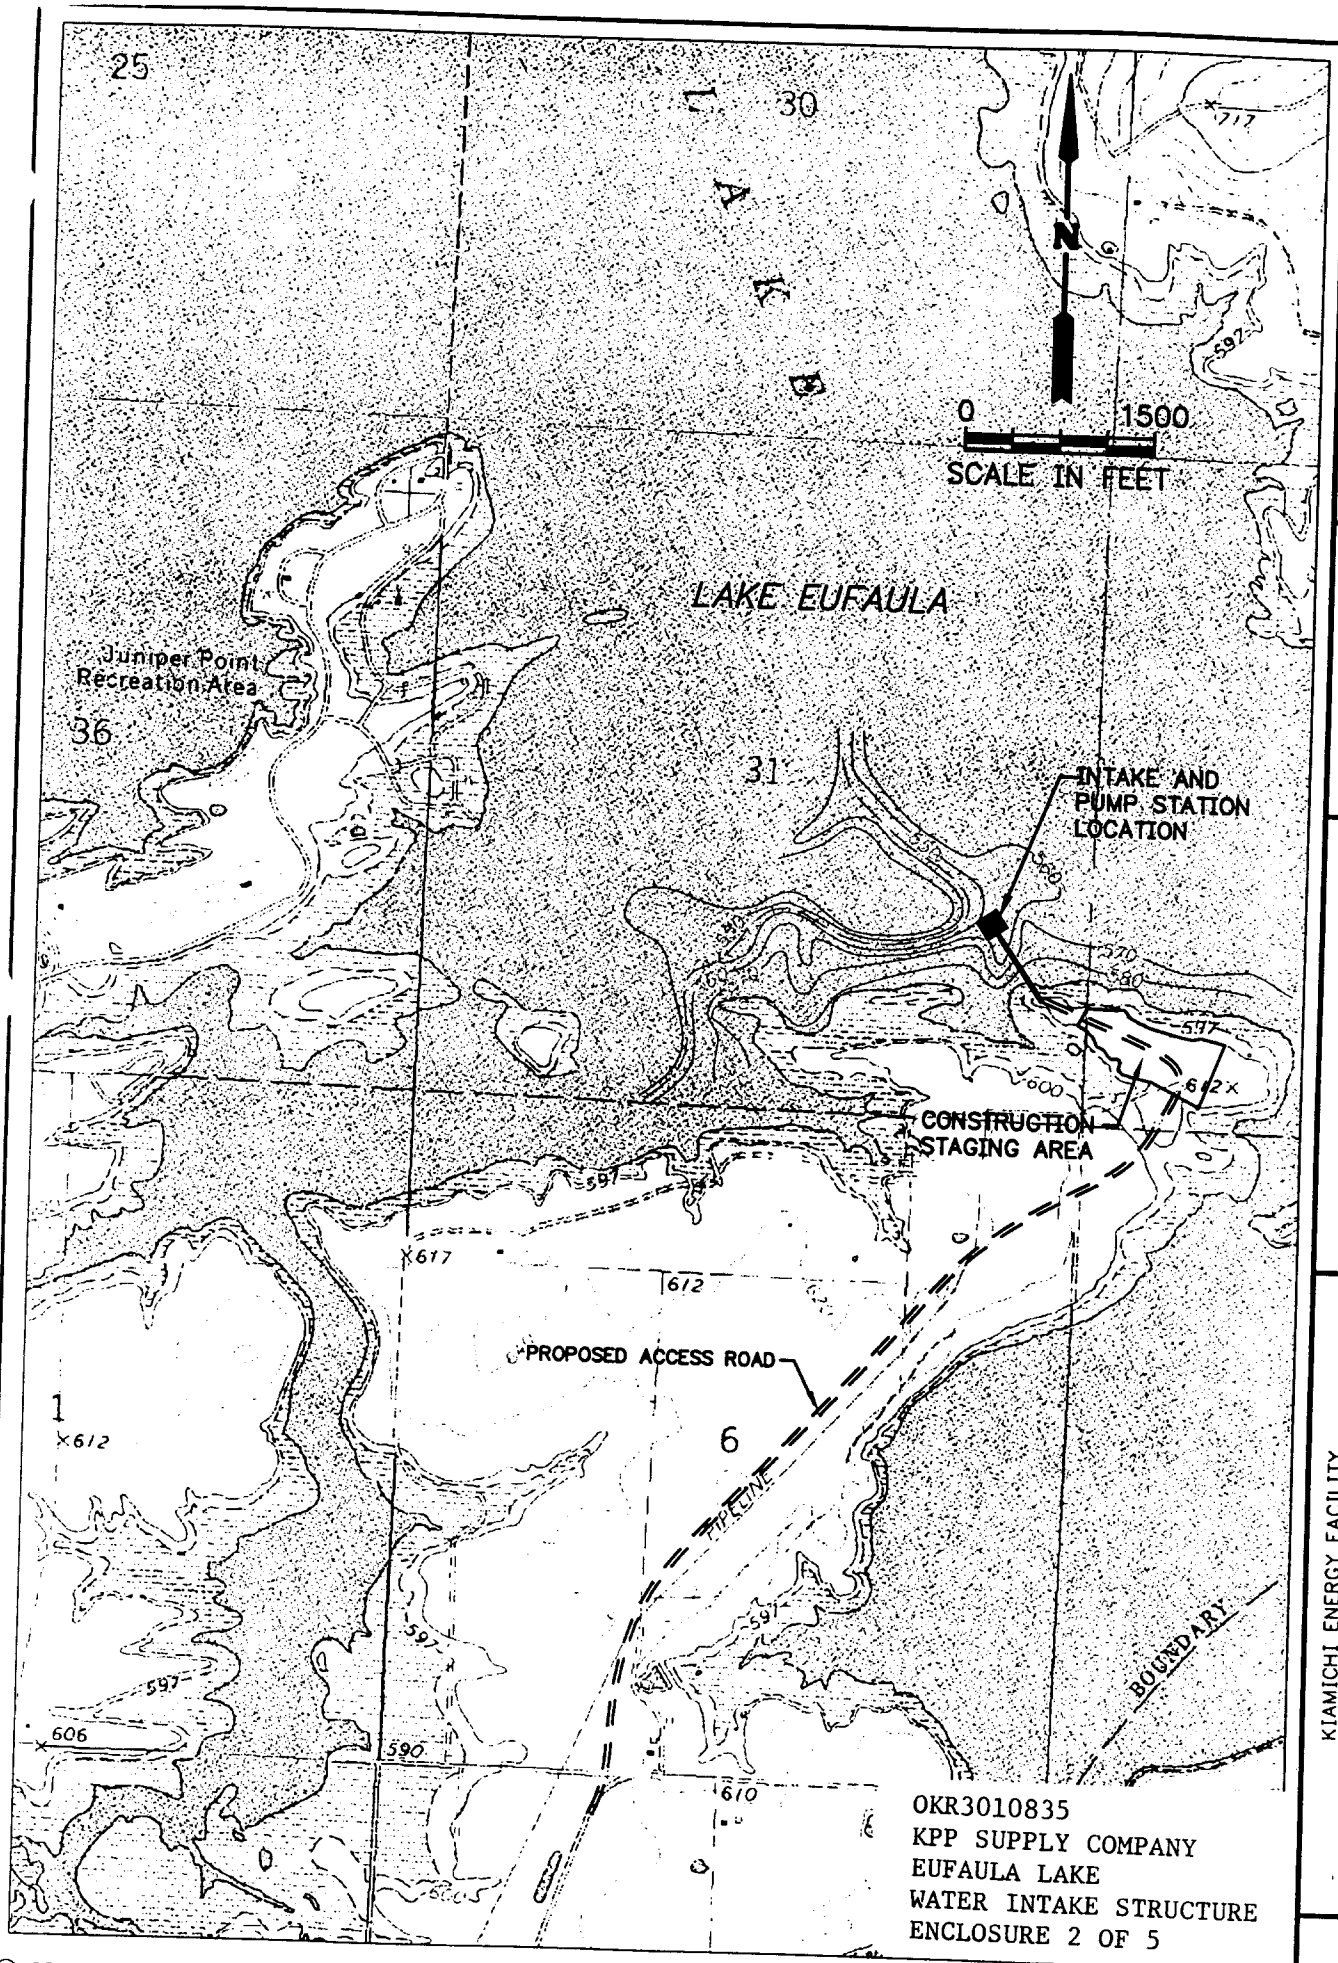

OKR3010835
KPP SUPPLY COMPANY
EUFAULA LAKE
WATER INTAKE STRUCTURE
ENCLOSURE 2 OF 5

© CP&Y, INC. 2000

PROJECT: KIAMICHI ENERGY FACILITY
APPLICANT: KIOWA POWER PARTENRS, LLC

Chiang, Patel & Yerby, Inc.
Consulting Engineers • Planners • Project Managers
Dallas, Texas

NOVEMBER 2000

ALL RIGHTS RESERVED. THIS DOCUMENT IN WHOLE OR IN PART MAY NOT BE DUPLICATED WITHOUT THE WRITTEN CONSENT OF CHIANG, PATEL & YERBY, INC.

POWER RESOURCE GROUP

KIAMICHI ENERGY FACILITY
WATER SUPPLY SYSTEM

LAKE EUFAULA INTAKE AND PUMP STATION
LOCATION MAP