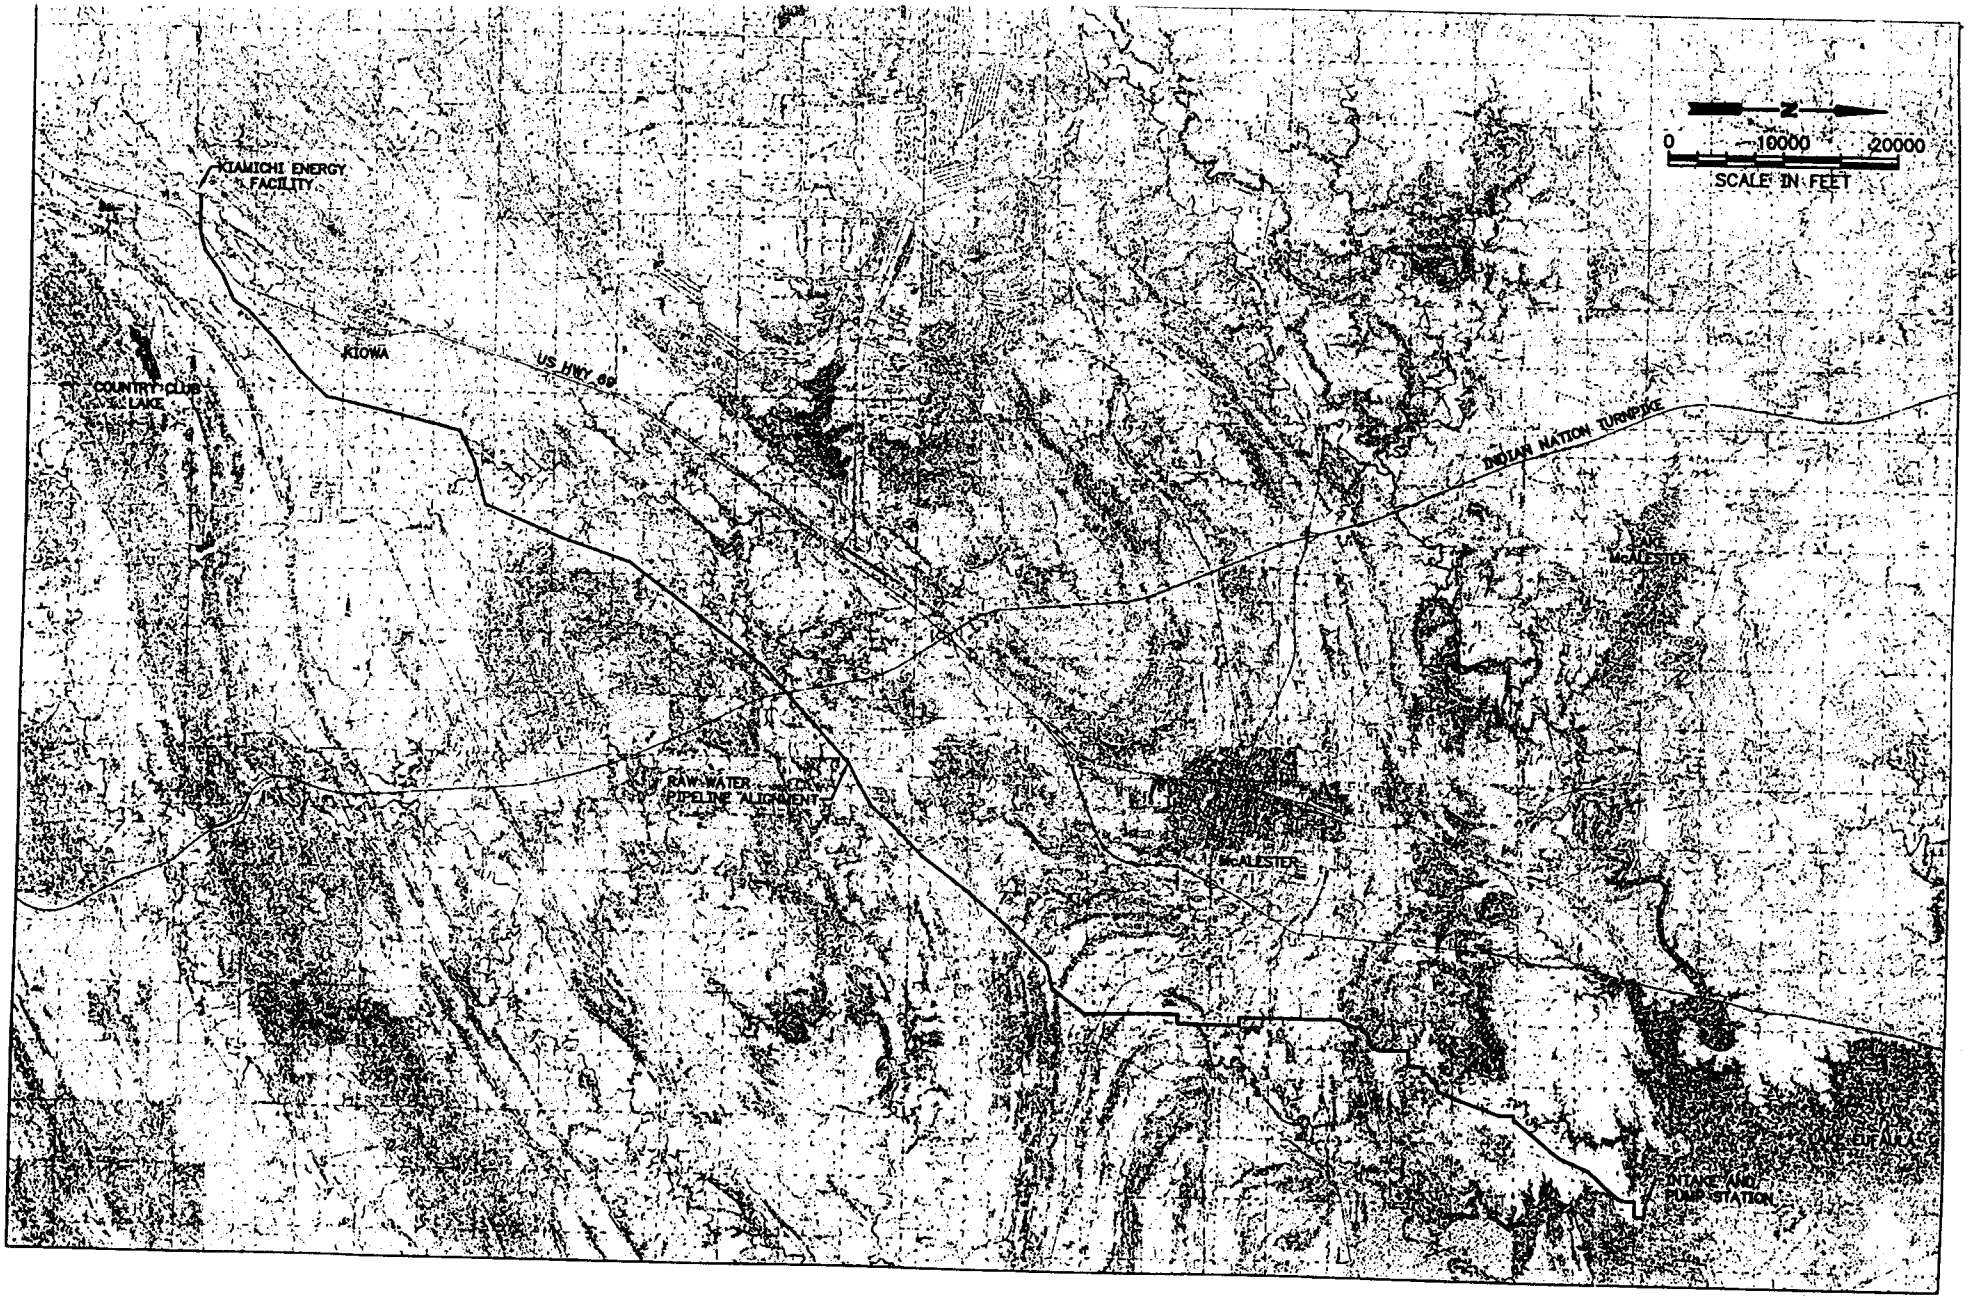

&Y, INC. 2000

PROJECT: KIAMICHI ENERGY FACILITY
APPLICANT: KIOWA POWER PARTNERS, LLC

OKR3010835
KPP SUPPLY COMPANY
EUFAULA LAKE
WATER INTAKE STRUCTURE
ENCLOSURE 5 OF 5