


ROOF PLAN VIEW

4' 0 4' 8'

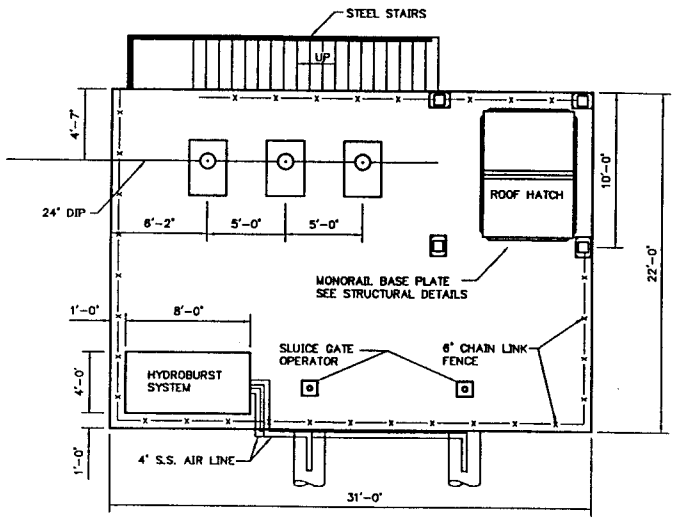


NOTE:
EXACT SIZE & LOCATION OF
VENTILATION AND MCC SHOWN
ON ELECTRICAL DRAWINGS.

MAIN FLOOR PLAN VIEW

4' 0 4' 8'

| | |
|---|---|
| DATE 6/25/01 | INTAKE STRUCTURE DETAILS |
| DRAWN BY: JMP | MUSKOGEE COUNTY EAGLE ENERGY WATER SUPPLY PROJECT |
| SCALE AS SHOWN | TRIAD DESIGN GROUP |
| SHEET 27 | |

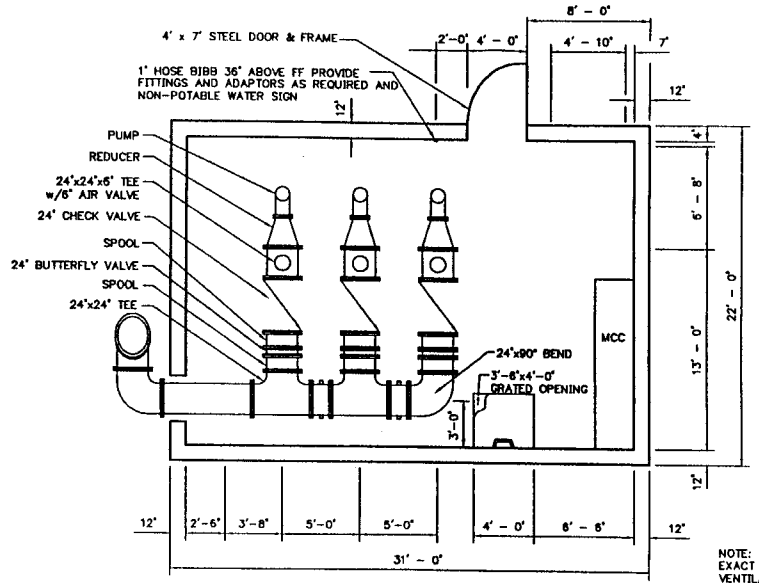W:\E088-01\INTAKE-DET1.dwg 07/19/2001 11:40 Saved by: jmp

OKR3011242
ENERGETIX
ARKANSAS RIVER
INTAKE STRUCTURE
ENCLOSURE 5 OF 8