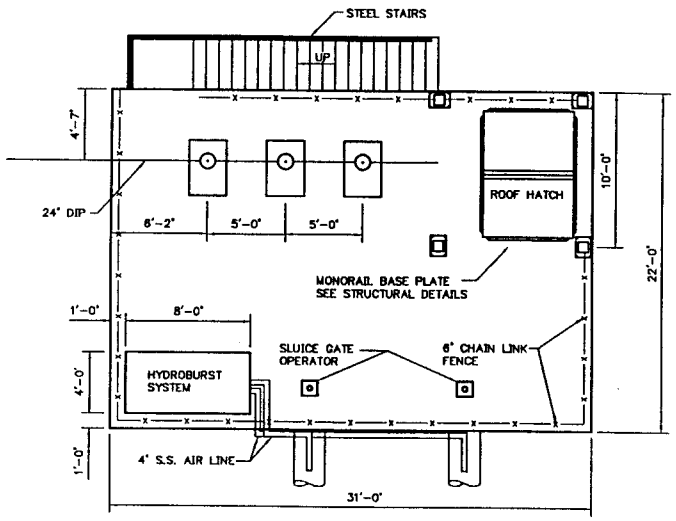

ROOF PLAN VIEW

4' 0 4' 8'

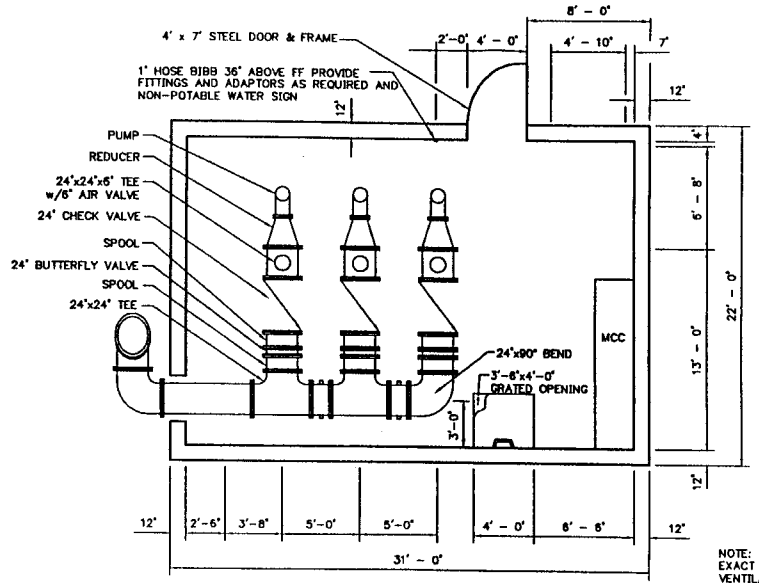

NOTE:
EXACT SIZE & LOCATION OF
VENTILATION AND MCC SHOWN
ON ELECTRICAL DRAWINGS.

MAIN FLOOR PLAN VIEW

4' 0 4' 8'

DATE 6/25/01	INTAKE STRUCTURE DETAILS
DRAWN BY: JMP	MUSKOGEE COUNTY EAGLE ENERGY WATER SUPPLY PROJECT
SCALE AS SHOWN	TRIAD DESIGN GROUP
SHEET 27	

W:\E088-01\INTAKE-DET1.dwg 07/19/2001 11:40 Saved by: jmp

OKR3011242
ENERGETIX
ARKANSAS RIVER
INTAKE STRUCTURE
ENCLOSURE 5 OF 8