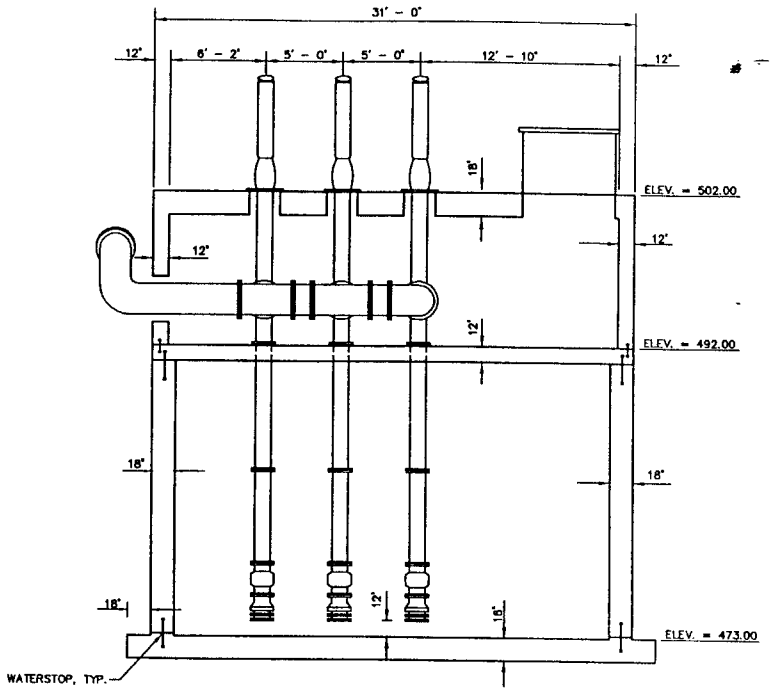

ELEVATION

4' 0 4' 8'

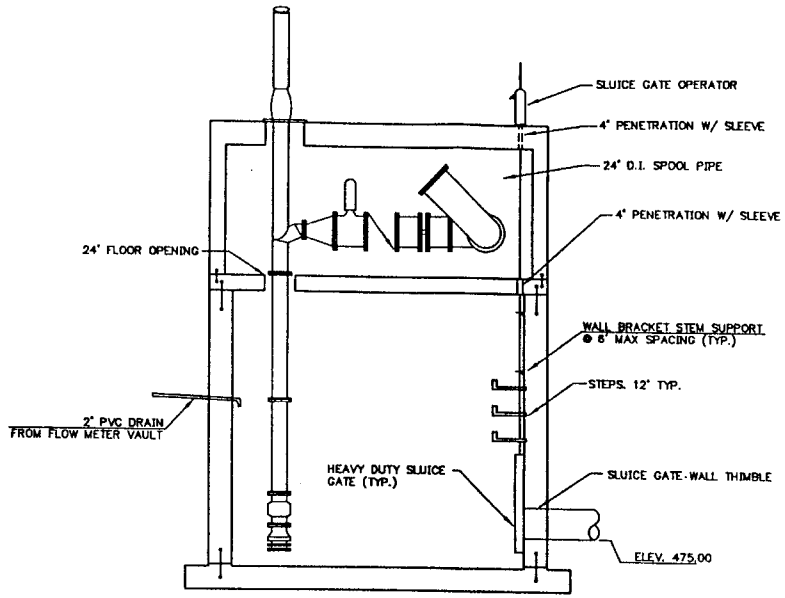

SIDE ELEVATION

4' 0 4' 8'

DATE 6/25/01	INTAKE STRUCTURE DETAILS
DRAWN BY: TJN	MUSKOGEE COUNTY EAGLE ENERGY WATER SUPPLY PROJ.
SCALE AS SHOWN	TRIAD DESIGN GROUP
SHEET 28	

W:\E088-0\INTAKE-DET2.dwg 07/23/2001 09:21 Saved by: jmp

OKR3011242
ENERGETIX
ARKANSAS RIVER
INTAKE STRUCTURE
ENCLOSURE 6 OF 8