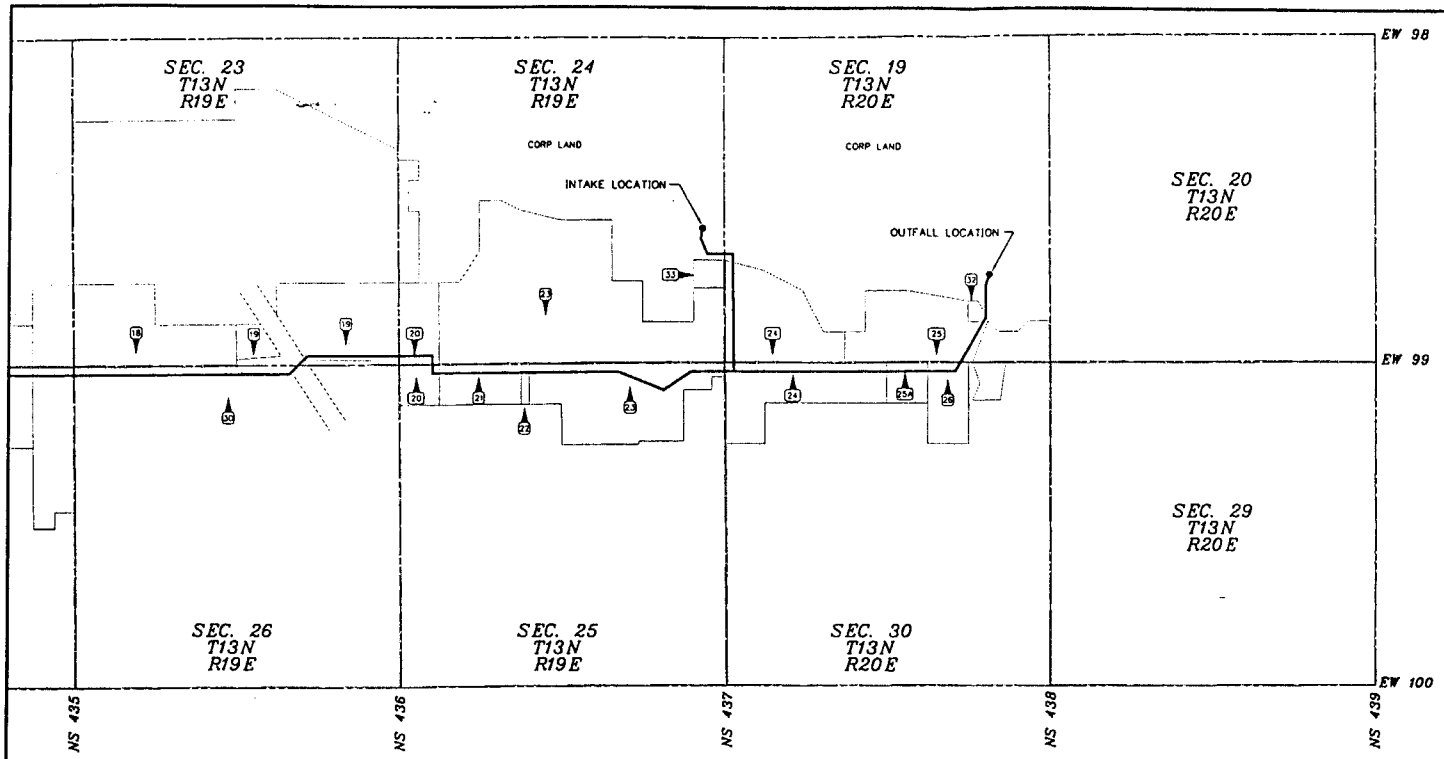

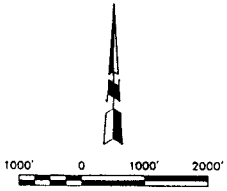

NOTE: CONTRACTOR TO NOTIFY PROPERTY OWNER 7 DAYS PRIOR TO CONSTRUCTION.

W:\E088-01\PARCELS-PLAN2.dwg 11/02/2001 10:15 Saved by: TRENT

OKR2011242
ENERGETIX
ARKANSAS RIVER
INTAKE STRUCTURE
ENCLOSURE 8 OF 8