Smith Cogeneration Oklahoma Inc.

Pocola Oklahoma Project

Date: November 5, 2002

Water Intake Structure

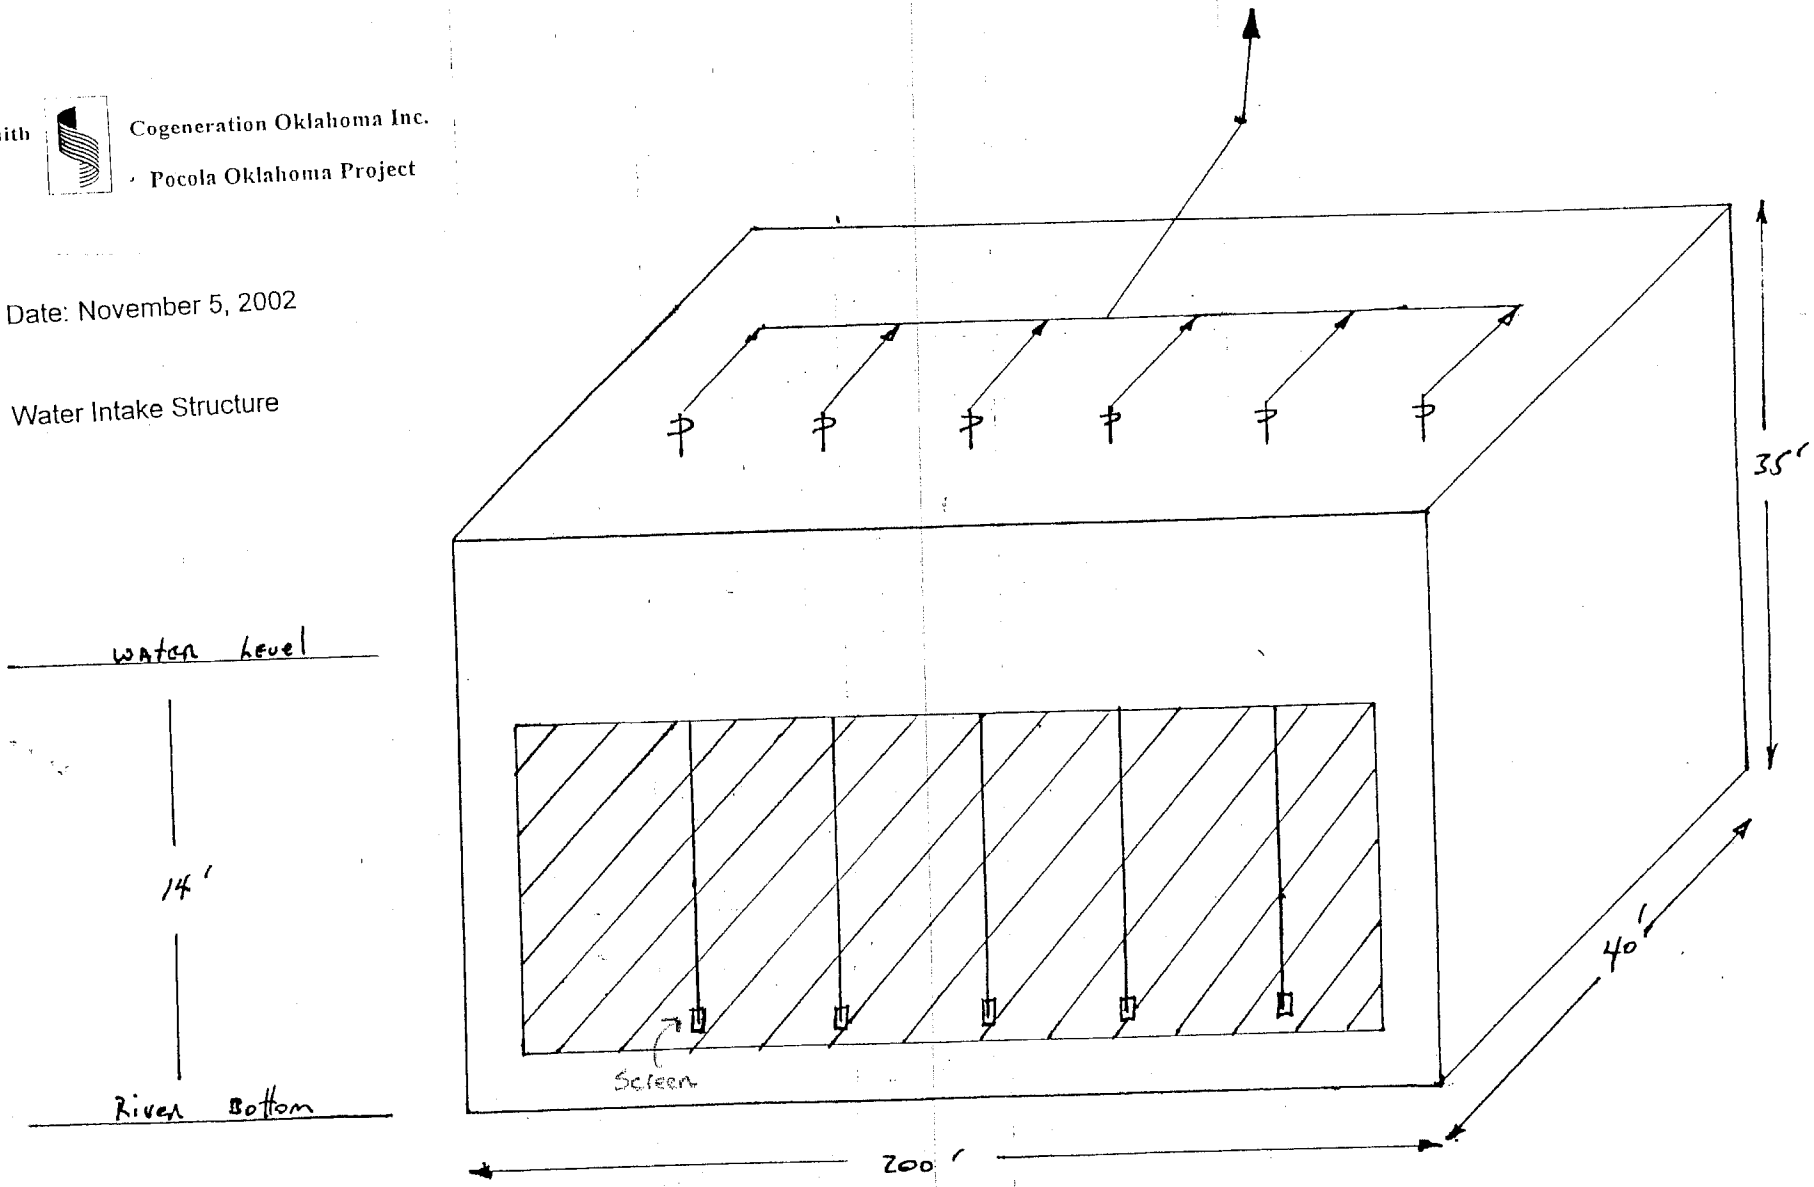

OKR3011721
SMITH CO-GENERATION
POTEAU RIVER/UNNAMED TRIBS/WETLANDS
POWER GENERATING FACILITY
ENCLOSURE 7 OF 8

NATIONAL 42-381 50 SHEETS 5 SQUARE 42-382 100 SHEETS 5 SQUARE 42-389 200 SHEETS 5 SQUARE