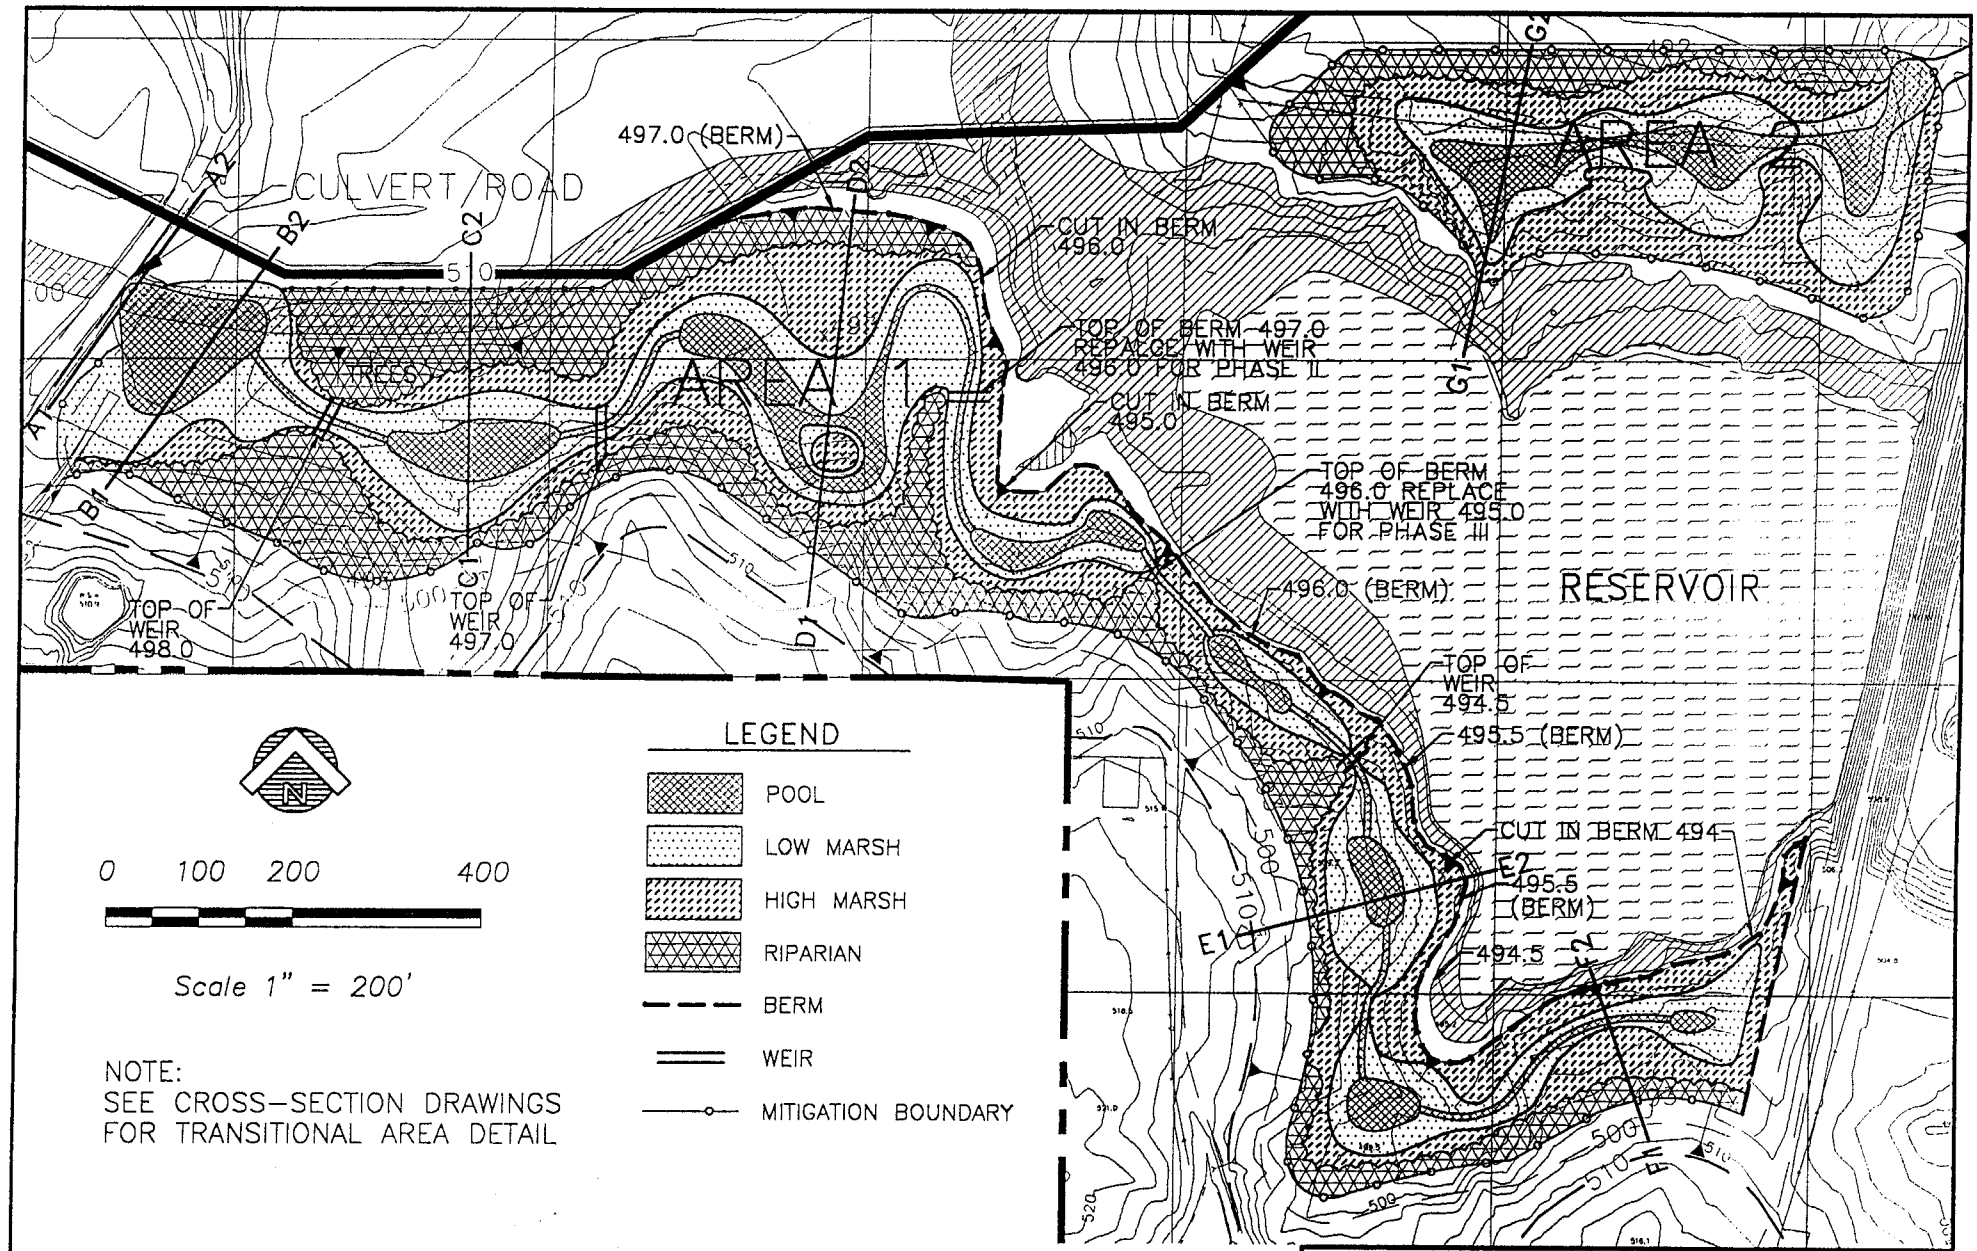

NOTE:
SEE CROSS-SECTION DRAWINGS FOR TRANSITIONAL AREA DETAIL

DESIGN DEPTHS (FT) AT FULL POOL	
RIPARIAN	−1.5 TO −0.5
HIGH MARSH	−0.5 TO 1.0
LOW MARSH	1.0 TO 2.5
POOL, CHANNEL	2.5 TO 6.0

TXR2011609
WASTE MANAGEMENT OF TEXAS
HICKS CREEK AND WETLANDS
LANDFILL EXPANSION
ENCLOSURE 6 OF 7

KEITH BRADLEY & ASSOCIATES, LLC

FIGURE 1

B & B WETLAND
MITIGATION
LAMAR COUNTY, TEXAS