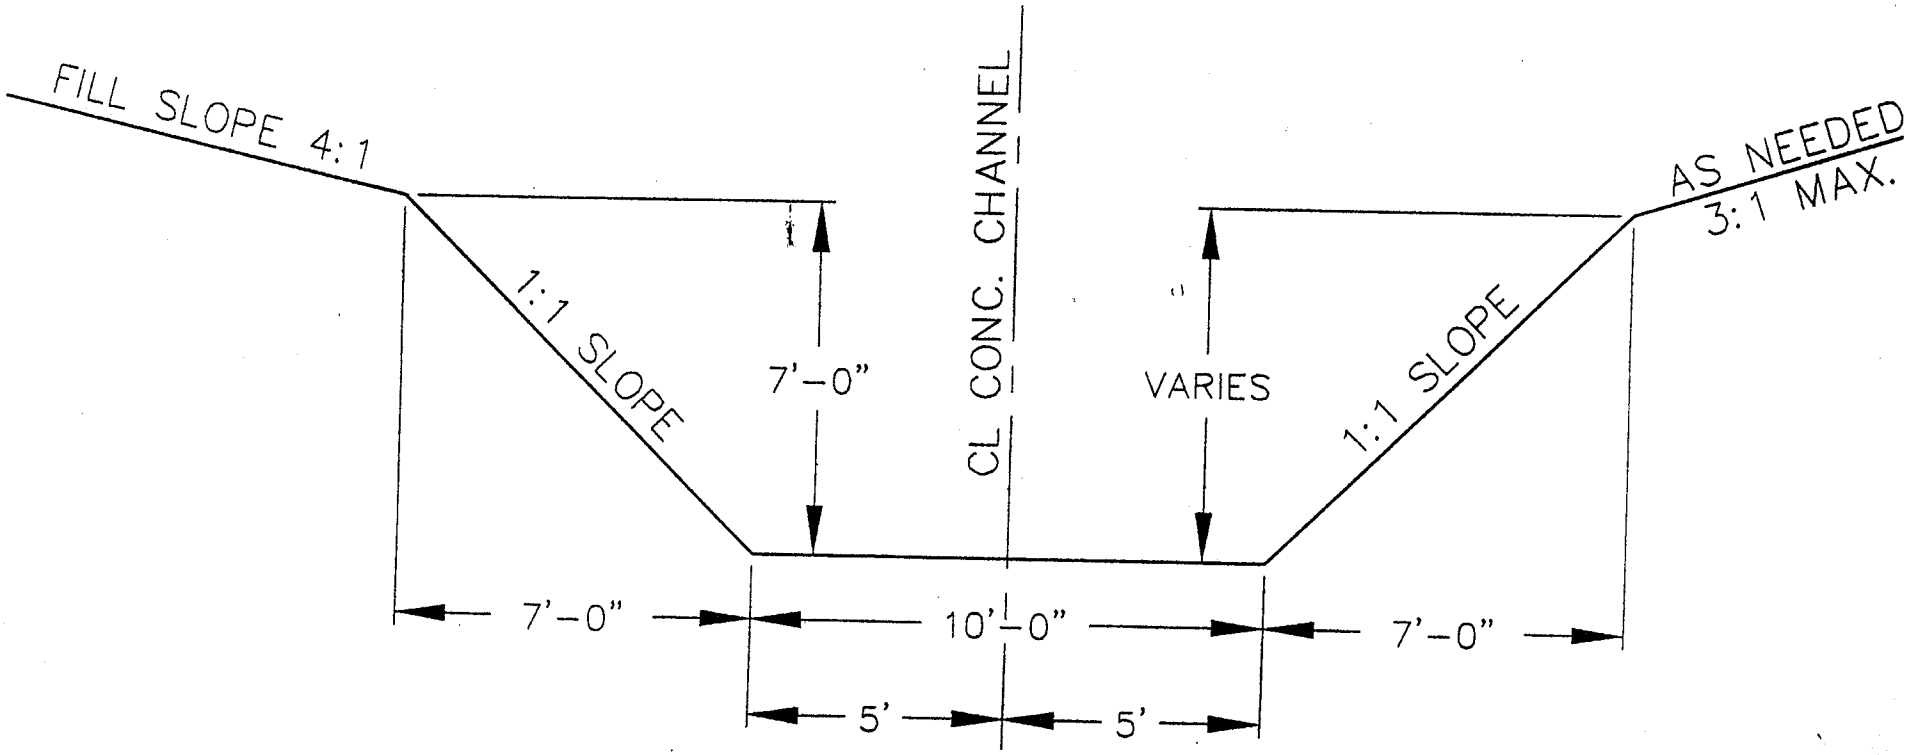

CONCRETE CHANNEL
DOWN STREAM DIRECTION
(SEE STD. D-501, SHT. NO. 15)

58

OKR2010890
WALDEN ESTATES, L.L.C.
UNNAMED TRIBUTARY OF MUSTANG CREEK
CONCRETE CHANNEL LINER
ENCLOSURE 5 OF 5