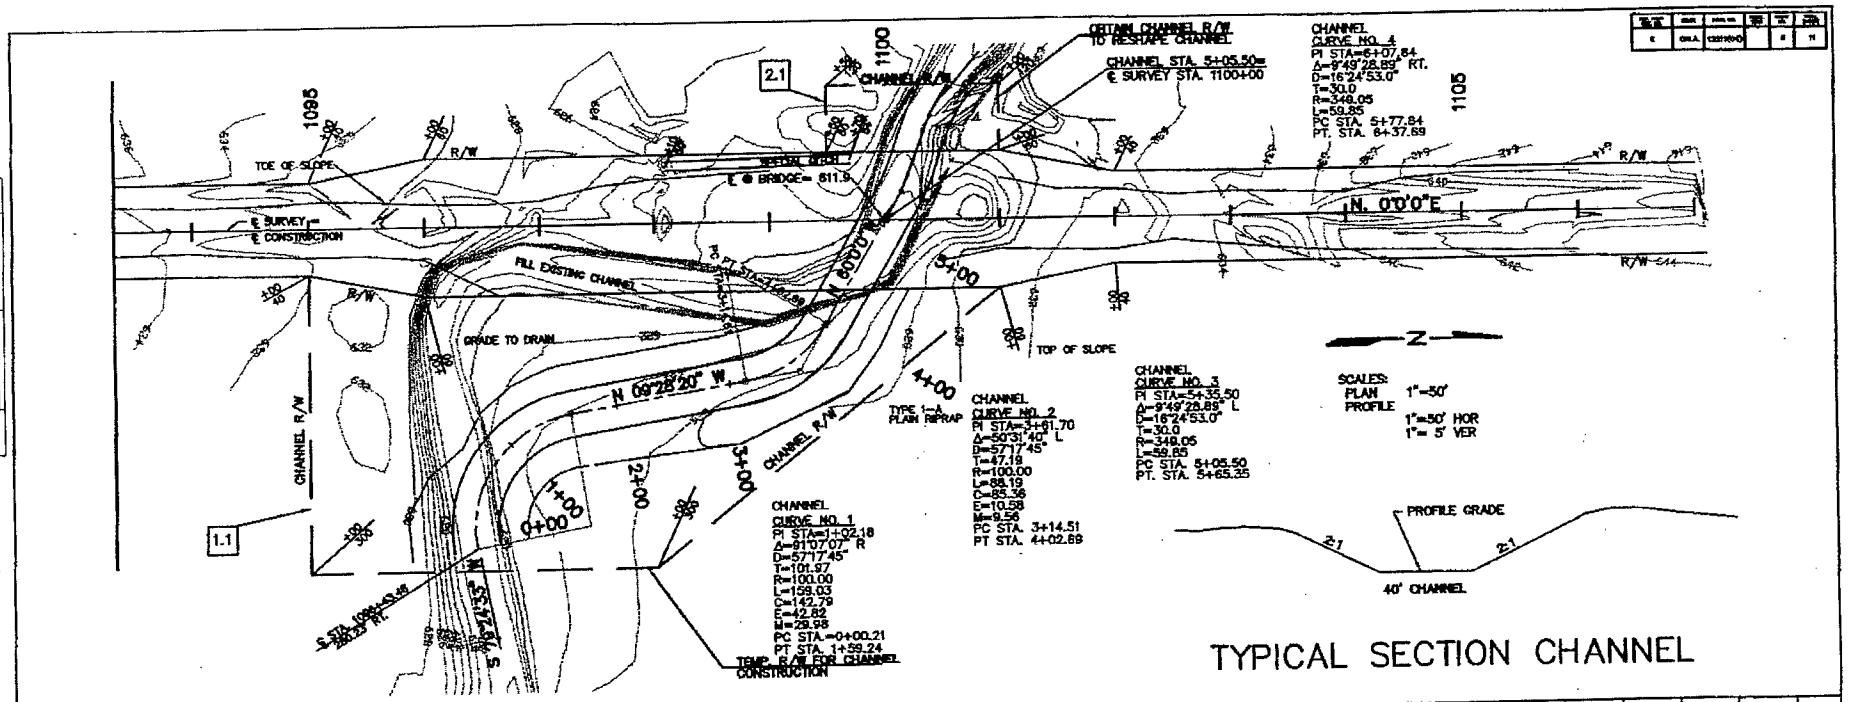

OKR2011328
Oklahoma Department of Transportation
Cane Creek
Creek Channellization
Enclosure 3 of 4

Project No. 13211(04) Sheet No. 5