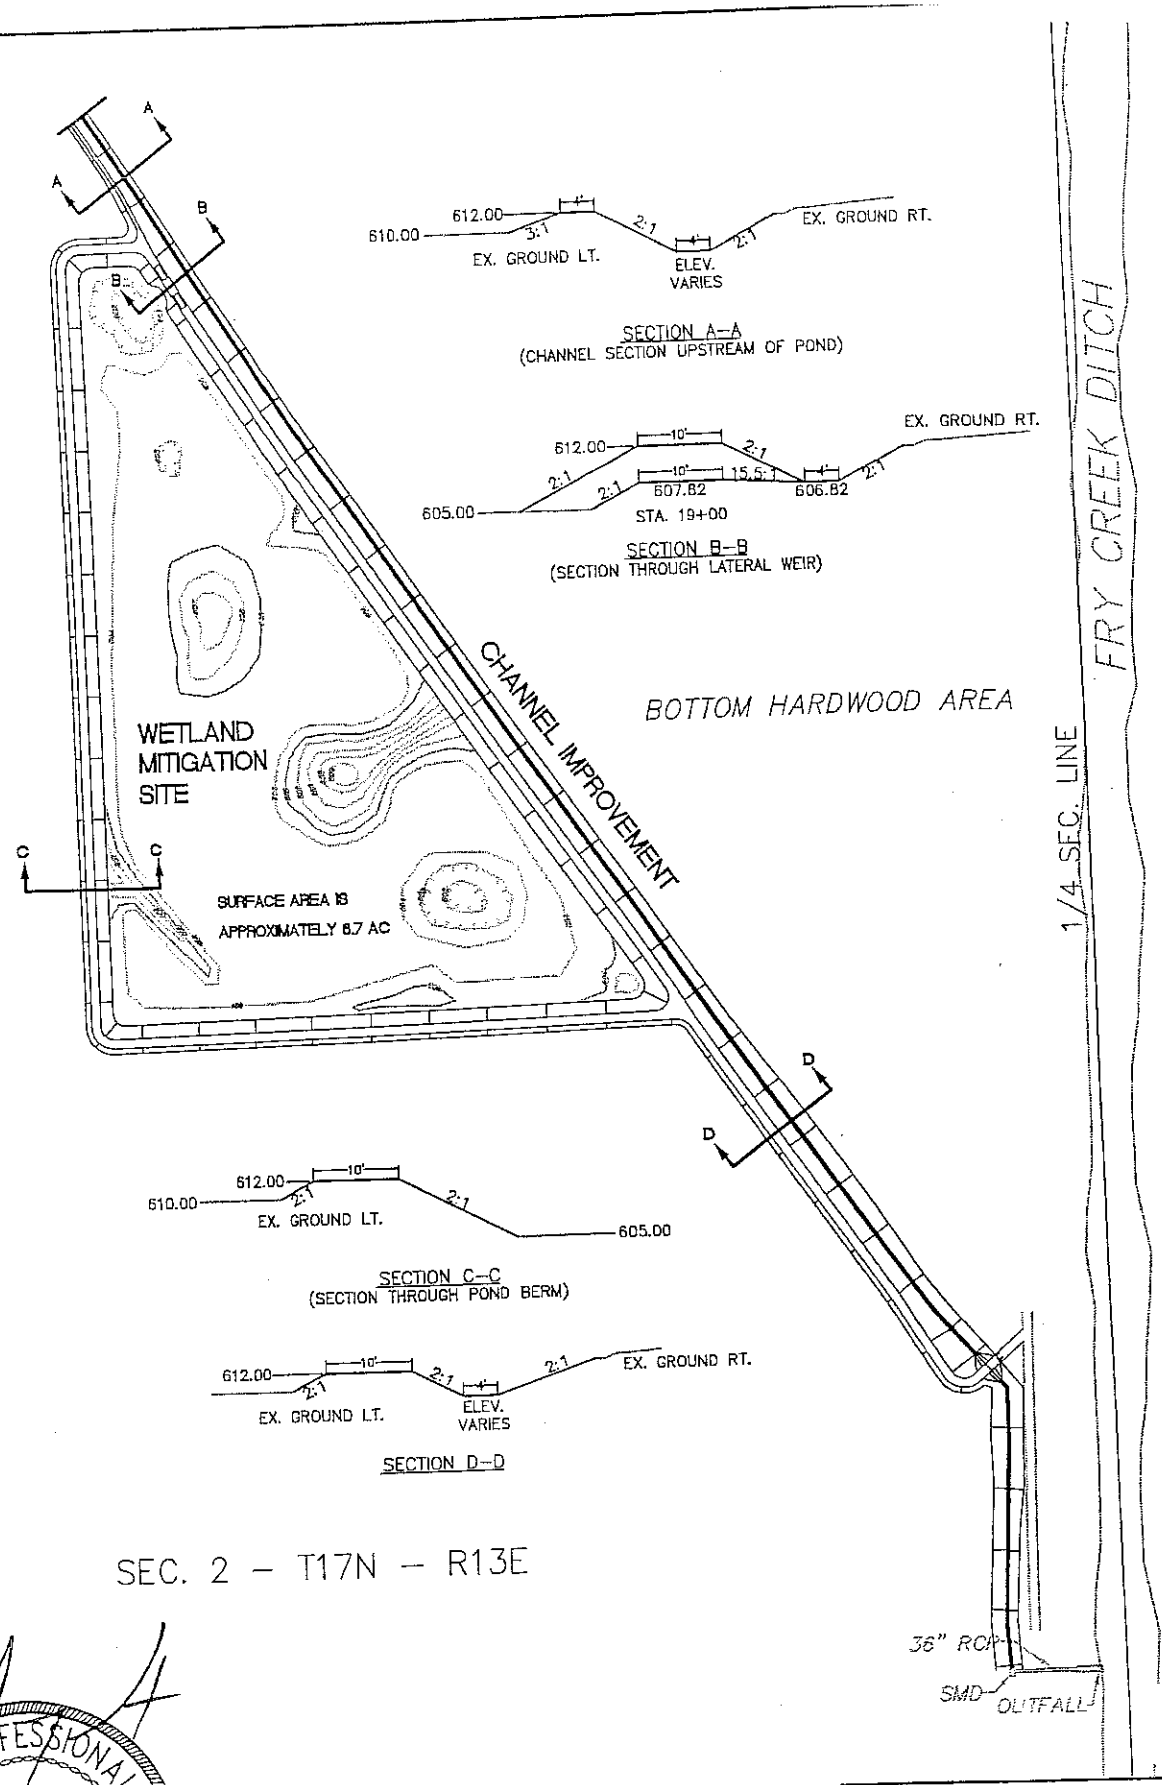


12079-4

REGISTERED PROFESSIONAL ENGINEER
KEITH M. MARQUARDT
19096
9/19/03
OKLAHOMA

N.T.S.

POND SITE PLAN + DETAILS

TULSA COUNTY
121st ST. S. - SHERIDAN RD. TO MEMORIAL DR.
PROJECT NO. 43.00 - 18.00
COUNTY ENGINEERS OFFICE

FBS ENGINEERS, INC.
TULSA, OKLAHOMA