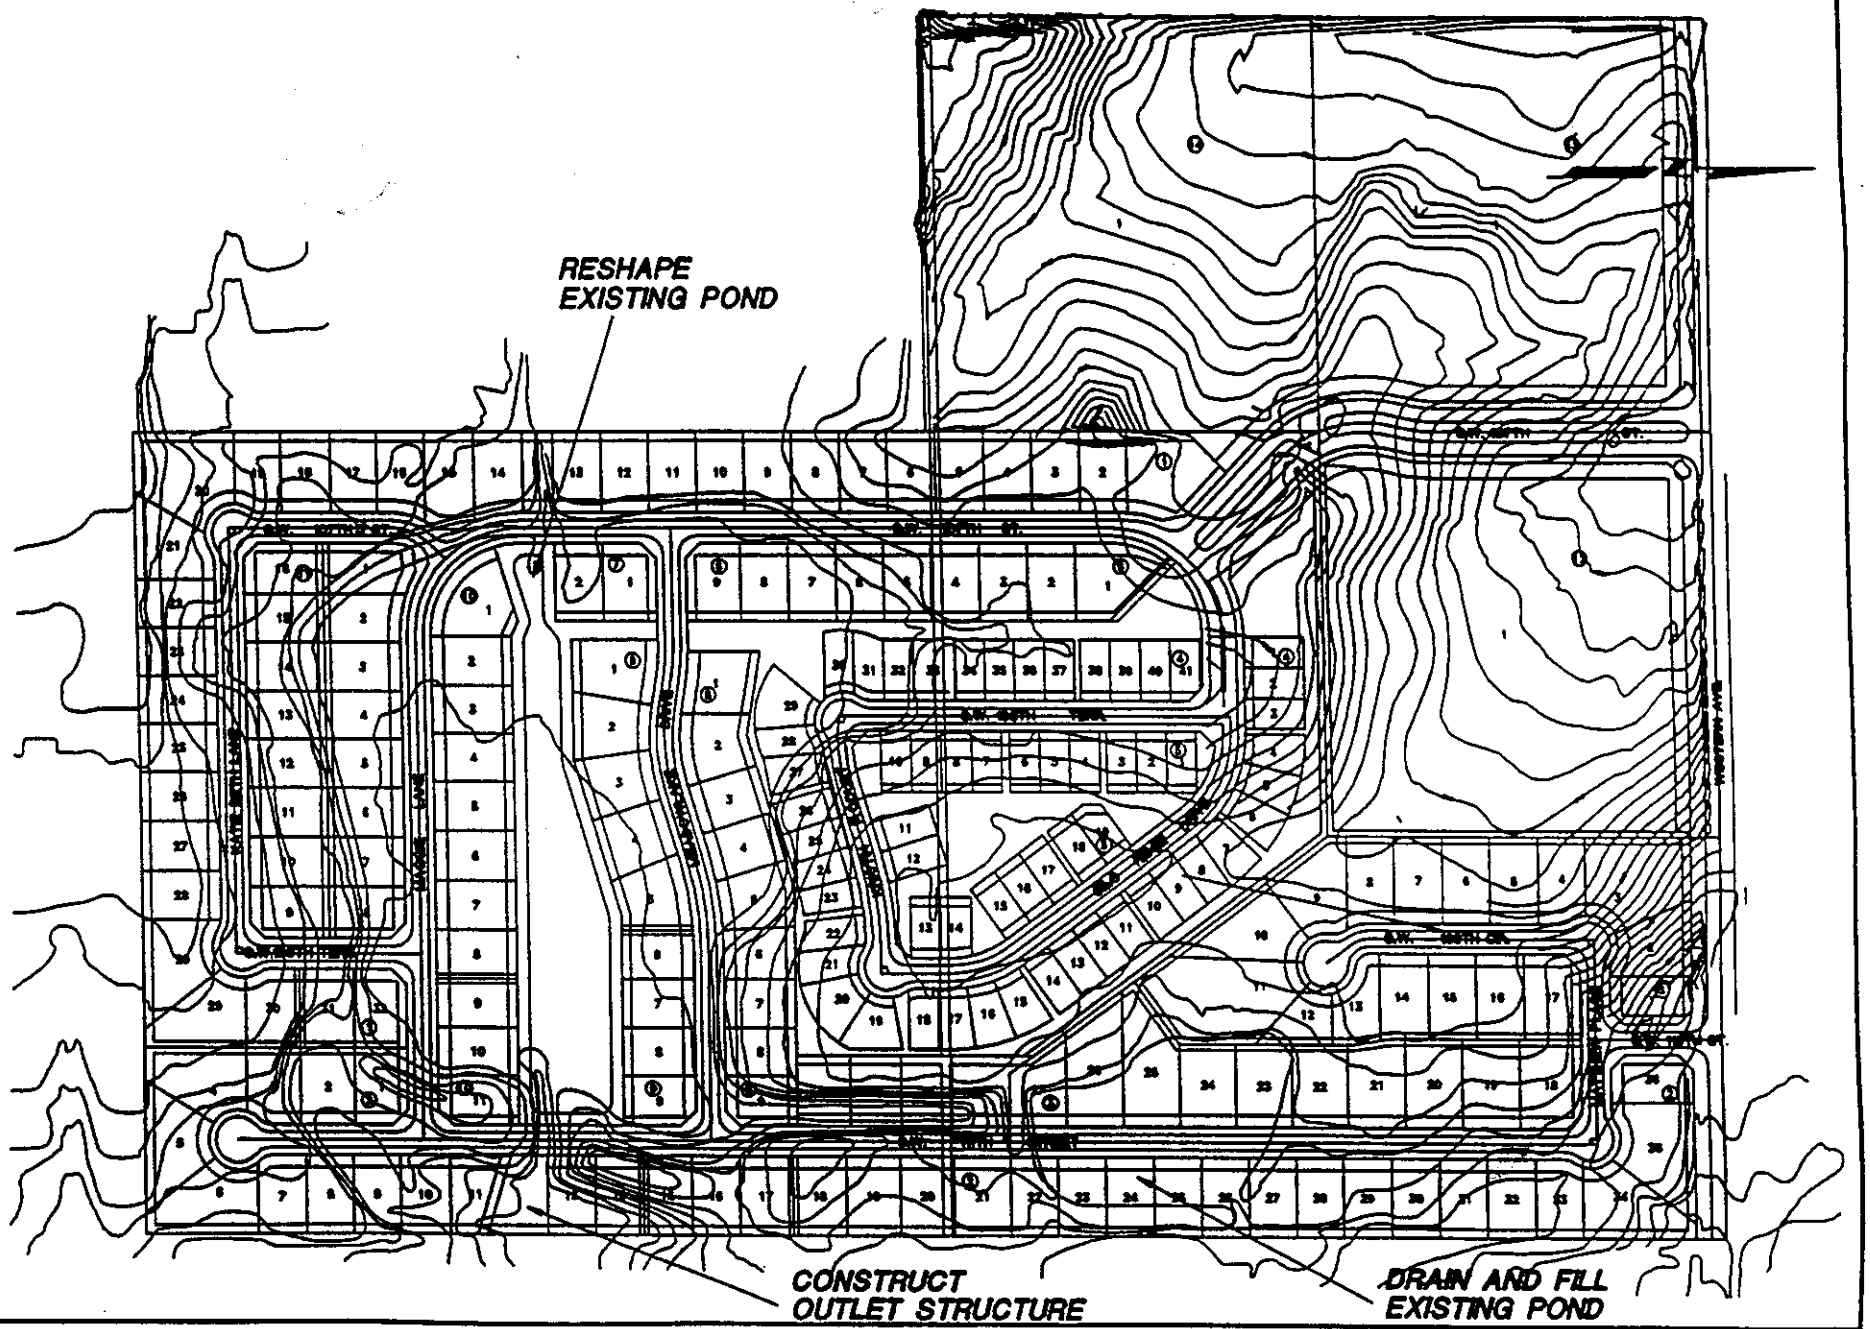

PLAN VIEW

PURPOSE: STORM WATER & EROSION CONTROL

ENGINEER: DESIGN ENGINEERS, INC.
1614 GREENBRIAR PLACE
OKLAHOMA CITY, OK 73159
(405) 691-6333

APPLICANT: STEVE BUCHANAN
10821 S. WESTERN AVE. #69
OKLAHOMA CITY, OK 73170
(405) 691-1172

OKR2012474
MR. STEVE BUCHANAN
UNNAMED TRIBUTARY TO CANADIAN RIVER
MEADOW LAKE SUBDIVISION
ENCLOSURE 3 OF 3