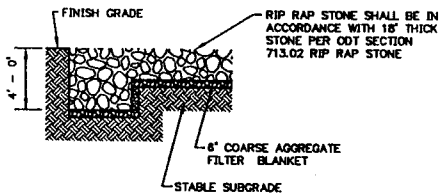

GRATED RIP RAP DETAIL

4' 0 4' 8'

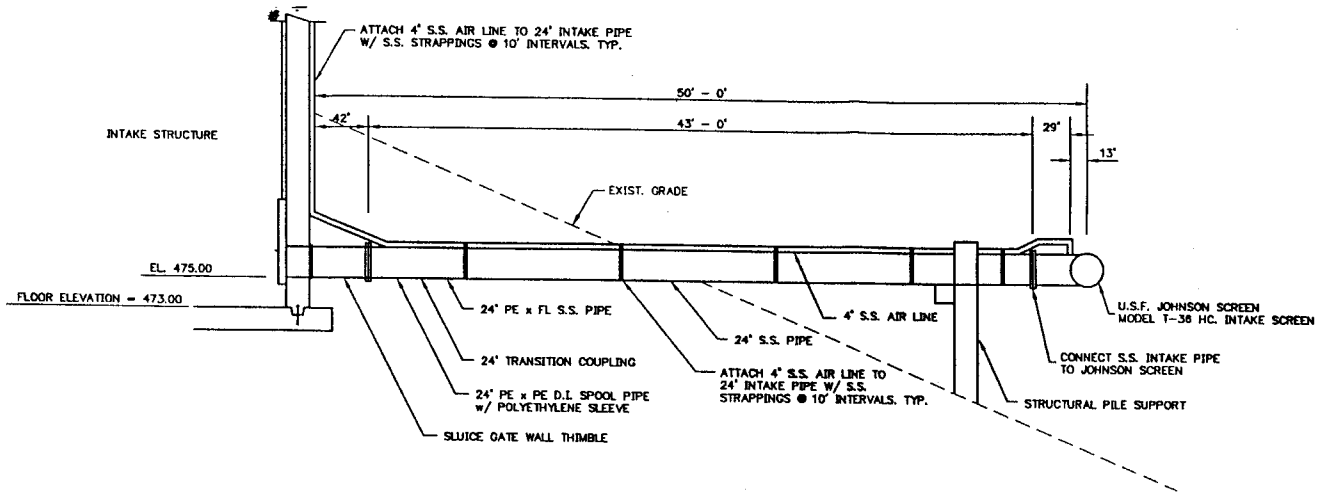

INTAKE LINE DETAILS

4' 0 4' 8'

DATE 6/25/01	INFLOW PIPES & SUPPORT DETAILS
DRAWN BY: TJN	MUSKOGEE COUNTY EAGLE ENERGY WATER SUPPLY PROJECT
SCALE AS SHOWN	ARCHITECTURE ENGINEERING PLANNING
SHEET 30	TRIAD DESIGN GROUP

W:\E088-01\INTAKE-DET4.dwg 07/23/2001 09:49 Saved by: jmp

OKR3011242
ENERGETIX
ARKANSAS RIVER
INTAKE STRUCTURE
ENCLOSURE 4 OF 8