SMITH COGENERATION OKLAHOMA, INC.

POCOLA OKLAHOMA PROJECT

Water Discharge Structure

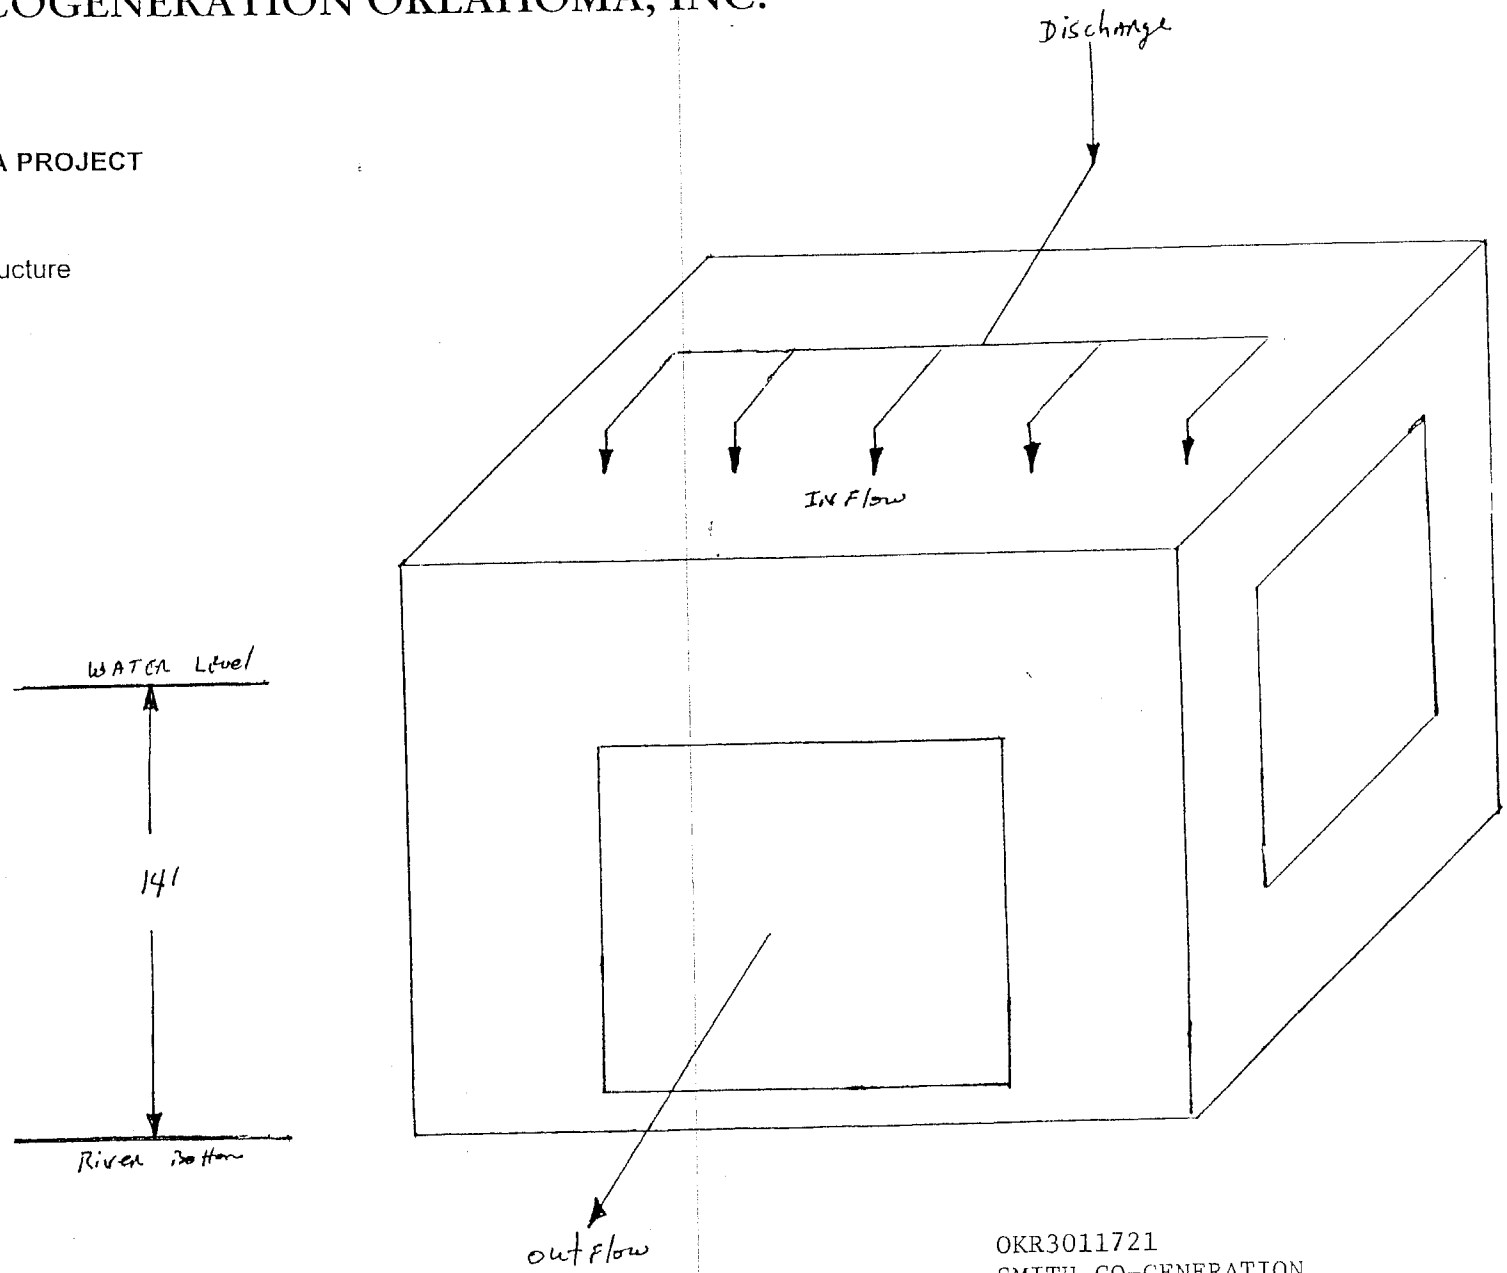

OKR3011721
SMITH CO-GENERATION
POTEAU RIVER/UNNAMED TRIBS/WETLANDS
POWER GENERATING FACILITY
ENCLOSURE 8 OF 8