(3)

WORK SHEET

Project I-40 Emergency
Type of Work Access Road

Estimator B. Shah
Date 6-14-02

Item No.
Sheet No. 1 of 3

OKR3012187
OKLAHOMA DEPARTMENT OF TRANSPORTATION
ARKANSAS RIVER
INTERSTATE 40 BRIDGE
ENCLOSURE 4 OF 6

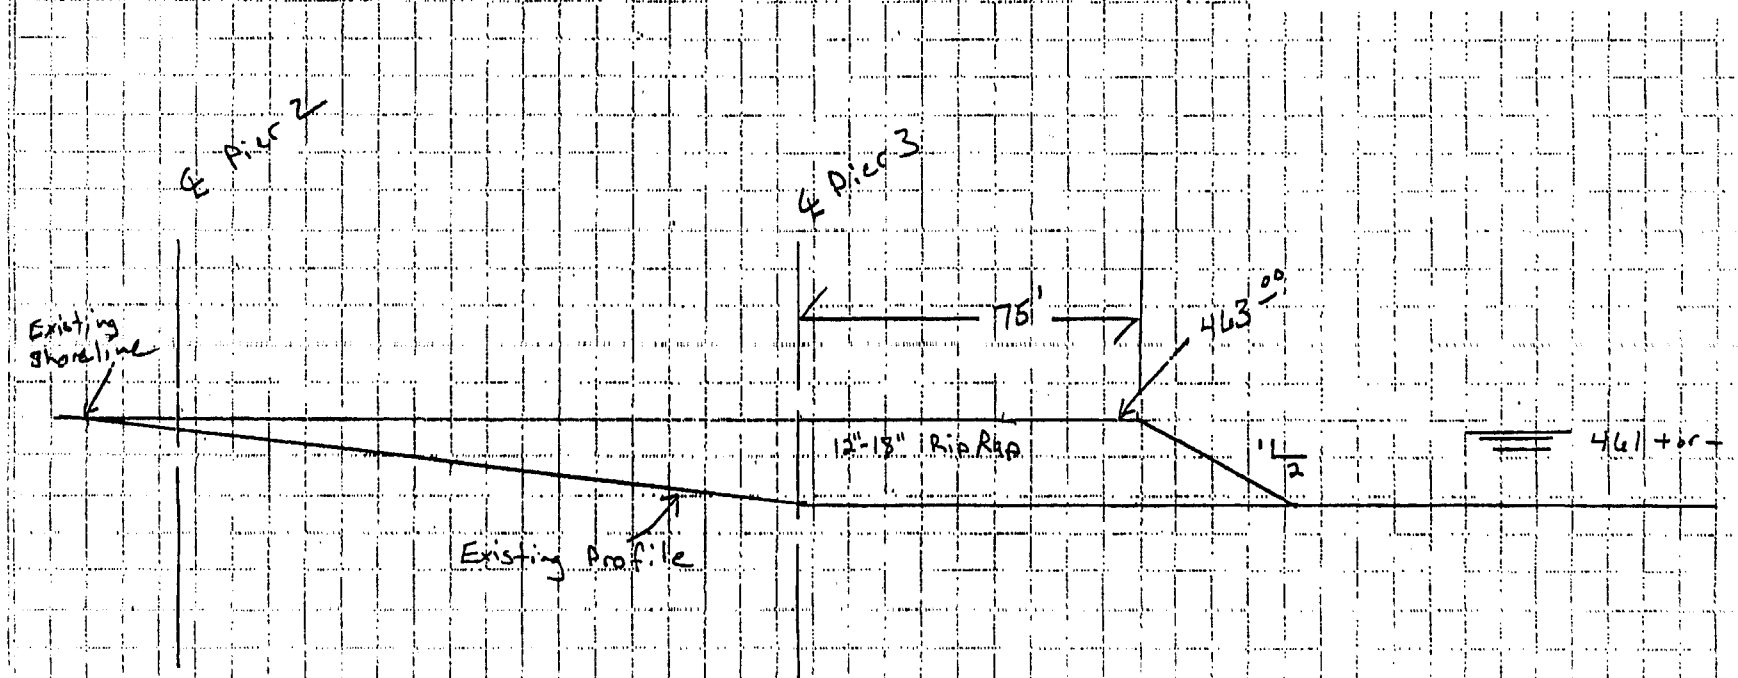

06/14/02 FRI 13:45 [TX/RX NO 5342]

Form 435 - Printed in U.S.A. 11/85