OKR3012187
OKLAHOMA DEPARTMENT OF TRANSPORTATION
ARKANSAS RIVER
INTERSTATE 40 BRIDGE
ENCLOSURE 5 OF 6

(4)

WORK SHEET

Project I-40 Emergency Repair
Type of Work Access Road

Estimator B. Shade
Date 6-14-02

Item No.
Sheet No. 2 of 3

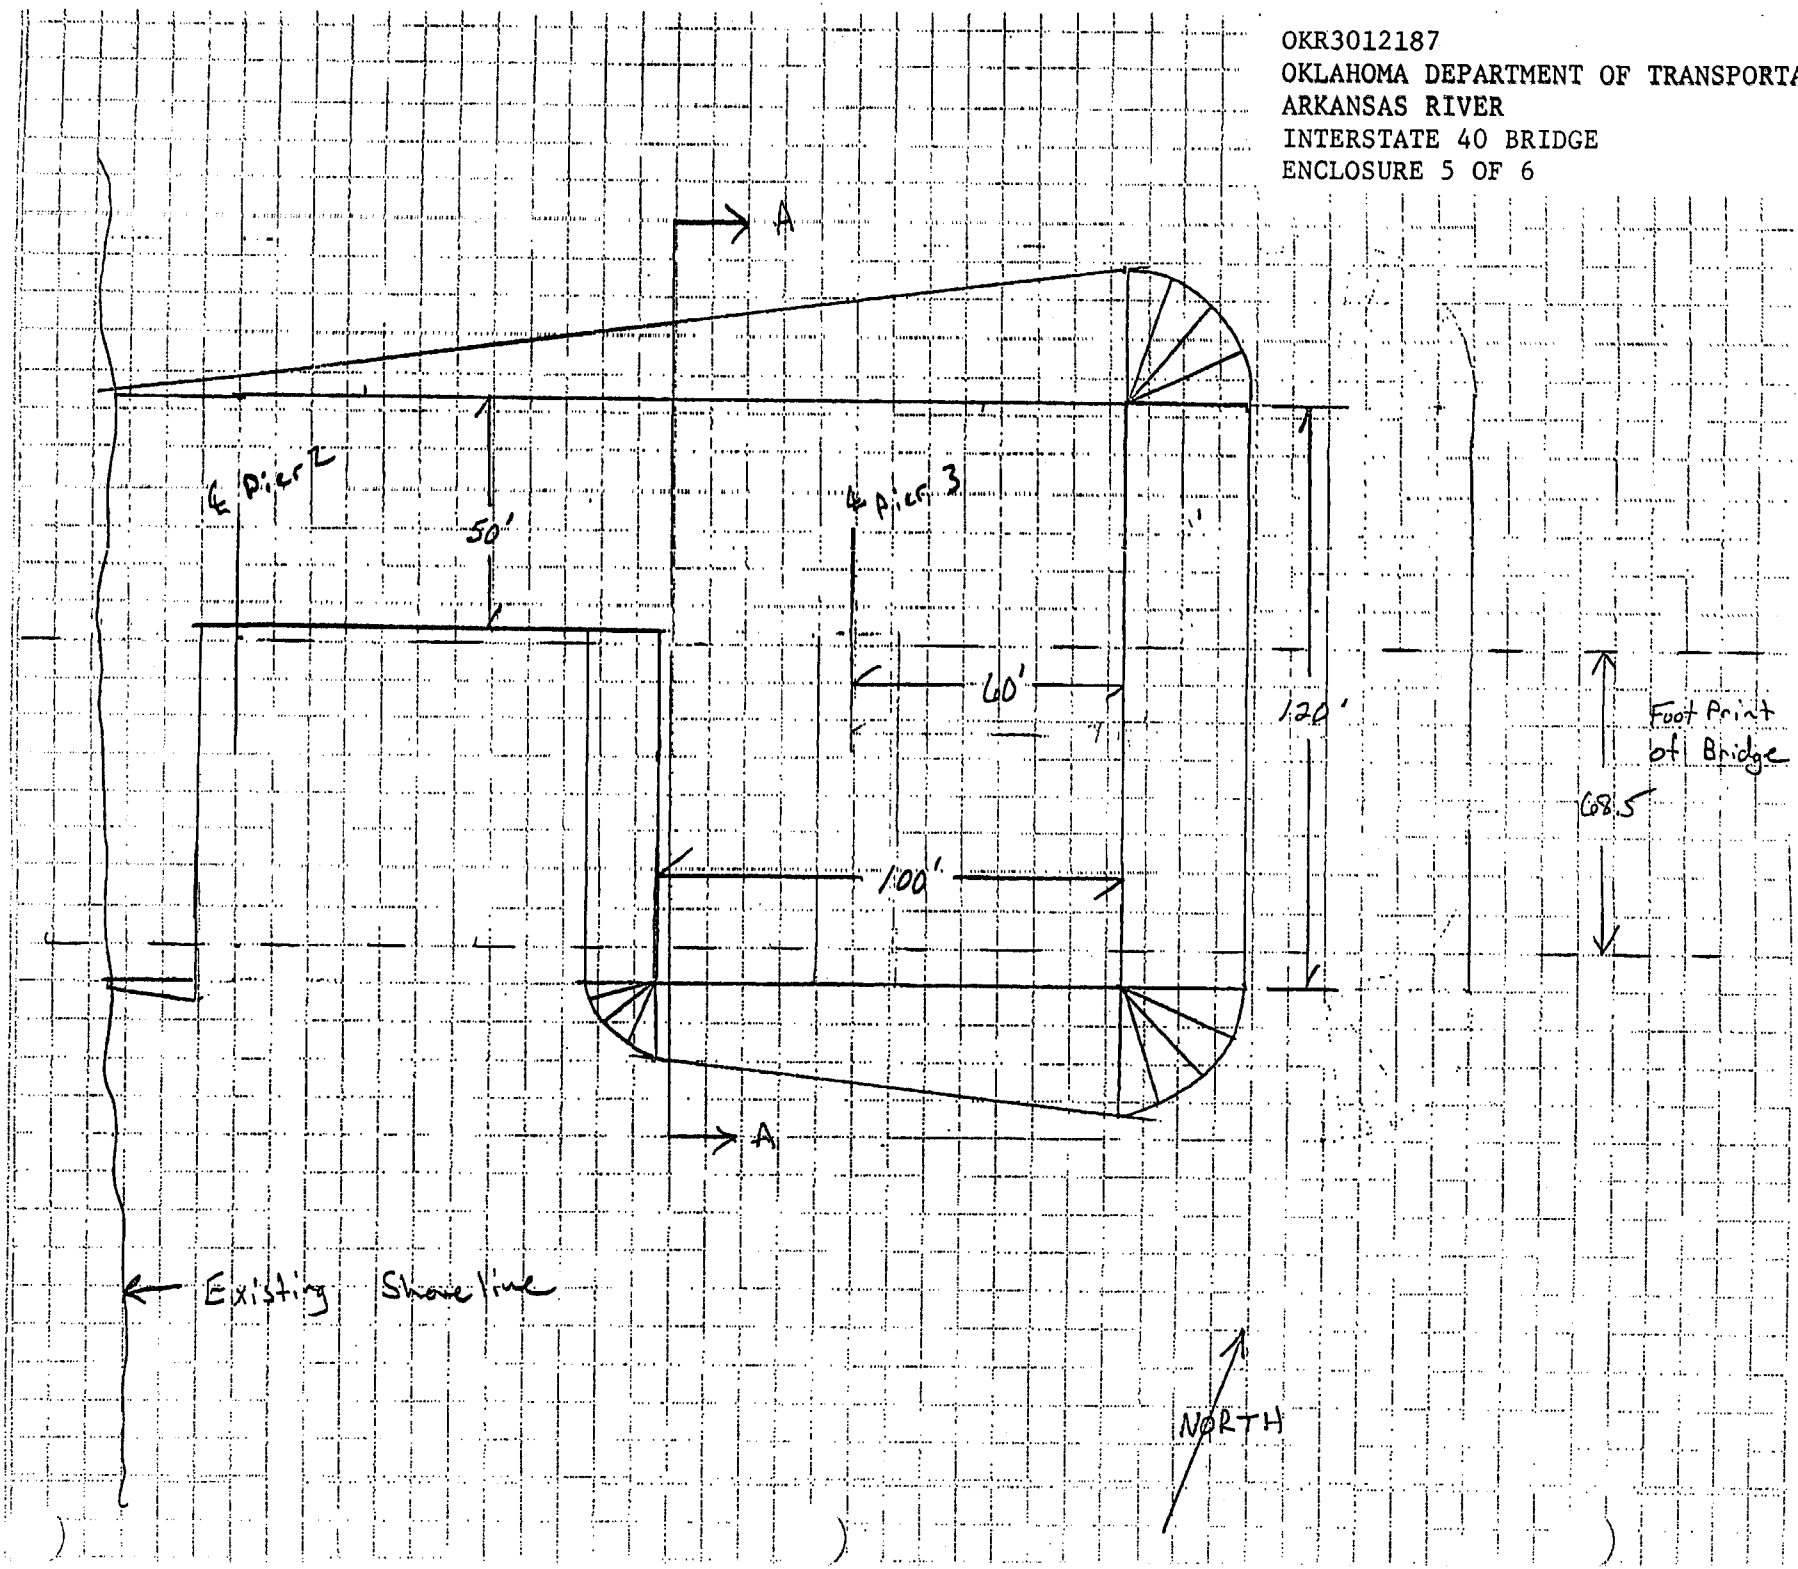

Form 435 - Printed in U.S.A. 11/95