OKR3012187
OKLAHOMA DEPARTMENT OF TRANSPORTATION
ARKANSAS RIVER
INTERSTATE 40 BRIDGE
ENCLOSURE 6 OF 6

Printed in U.S.A. 11/85

# WORK SHEET

Project I-40 Emergency Repair Estimator B. Shade Item No.
Type of Work Access Road Date 6-14-02 Sheet No. 3 of 3
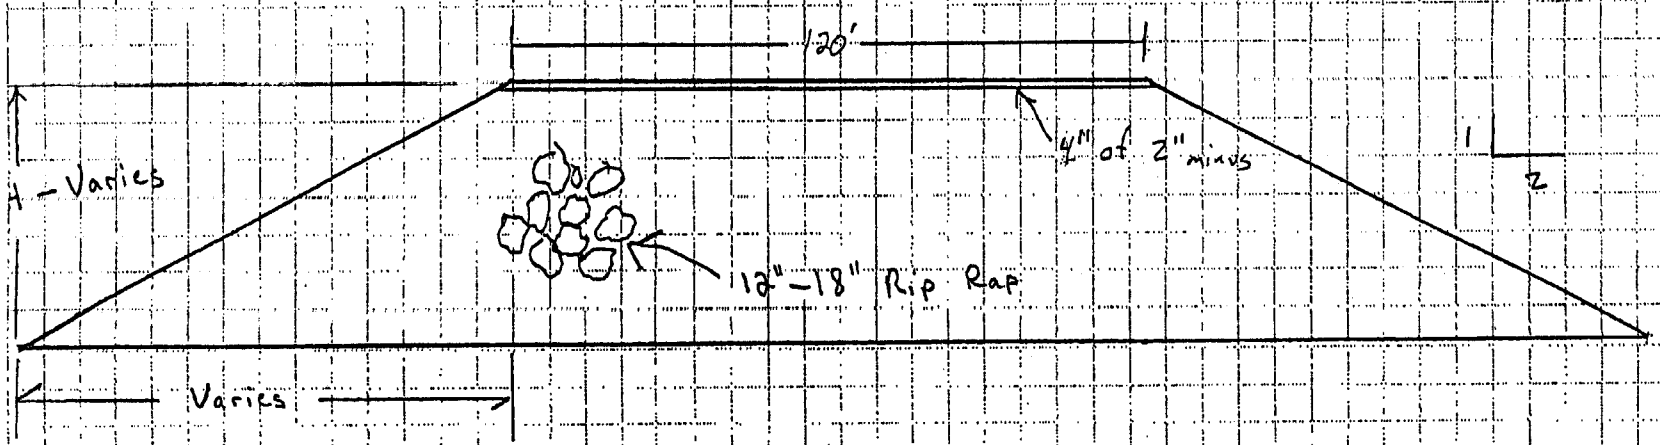
(5)