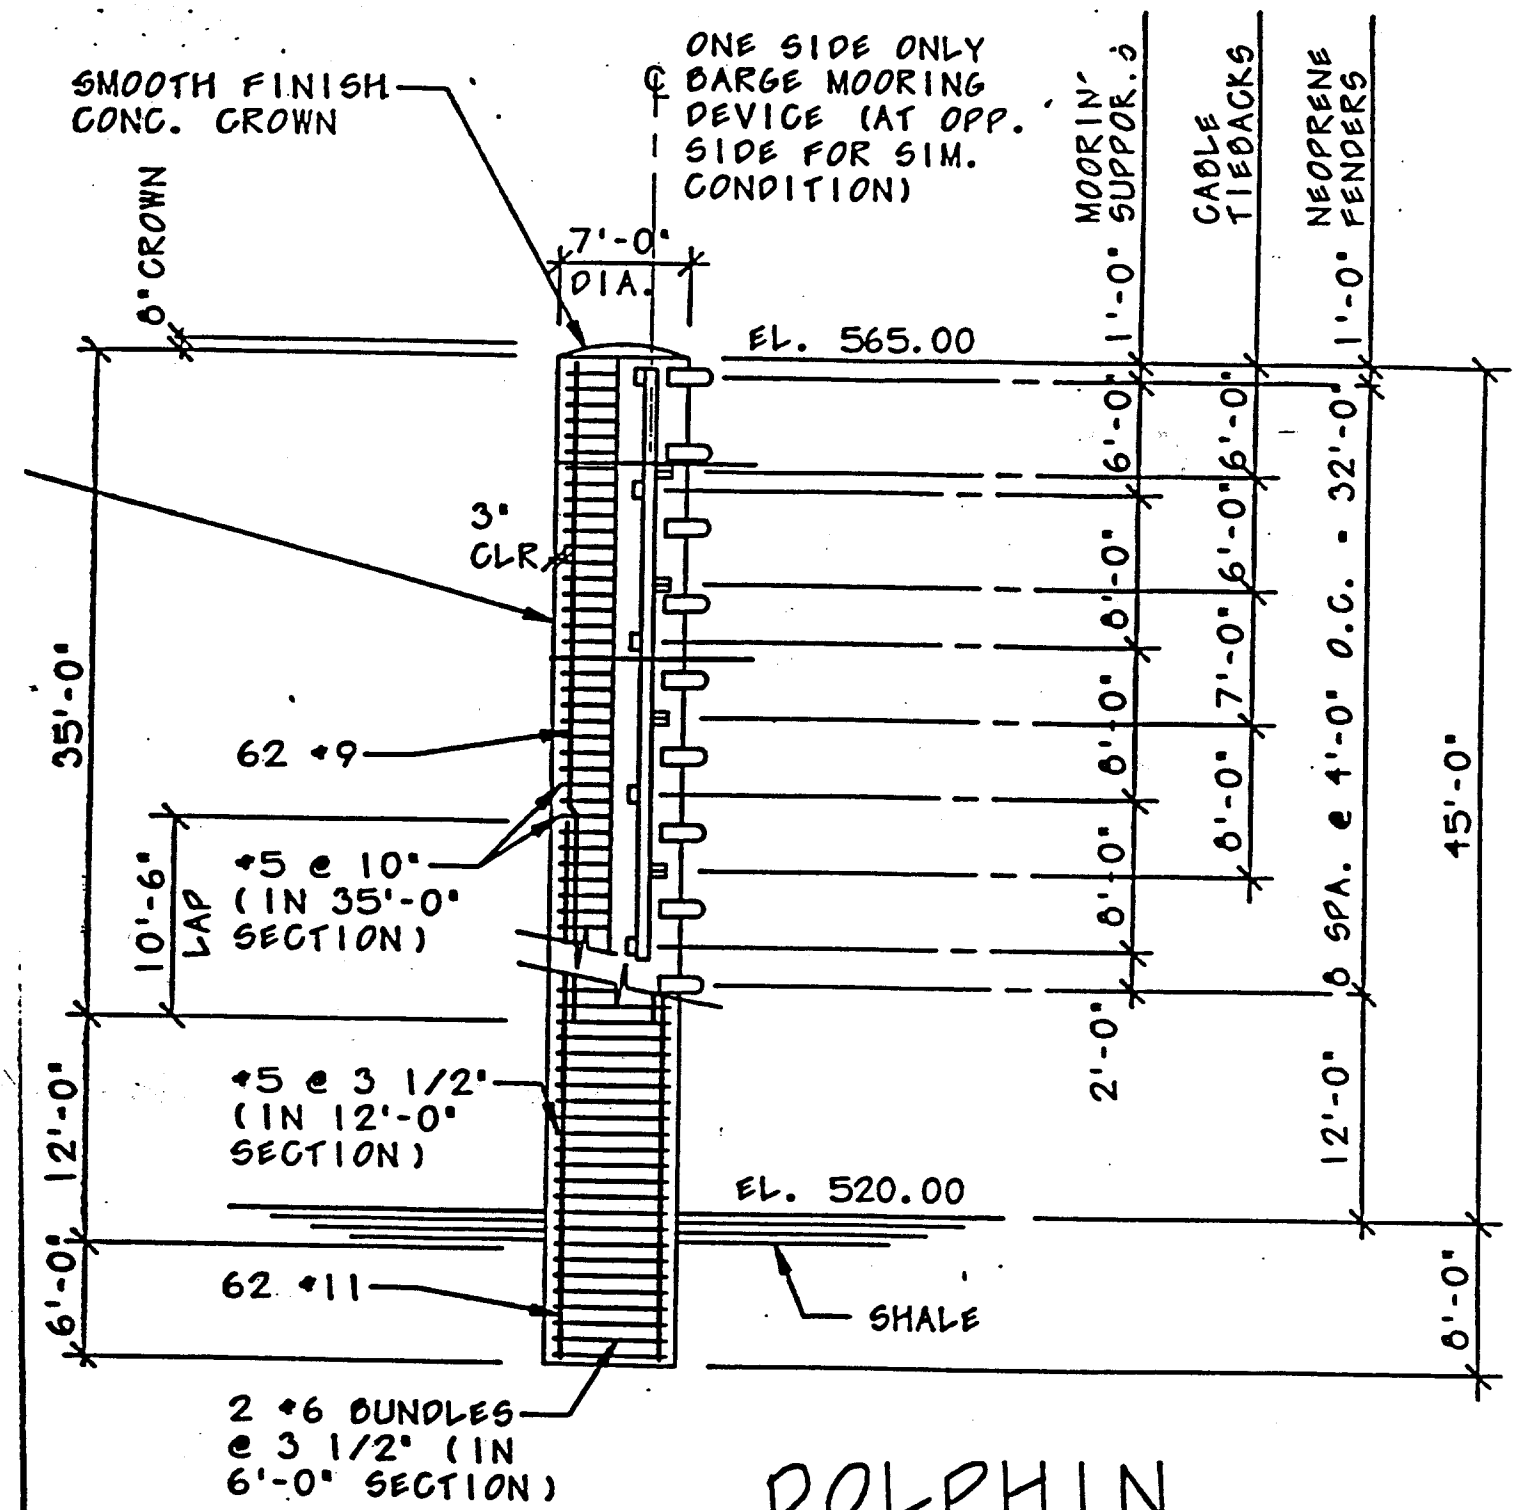

DOLPHIN ELEVATION DETAIL

SCALE: 1" = 10'-0"

7'-0" O.D. X 1/2" WALL THICKNESS WELDED STEEL PIPE (53'-0" L.), REINF. AS SHOWN & FILLED W/ 4000 P.S.I. CONCRETE. PAINTED STEEL.

OKR3012387
CITY OF TULSA-ROGERS COUNTY PORT
VERDIGRIS RIVER
MOORING
ENCLOSURE 6 OF 6