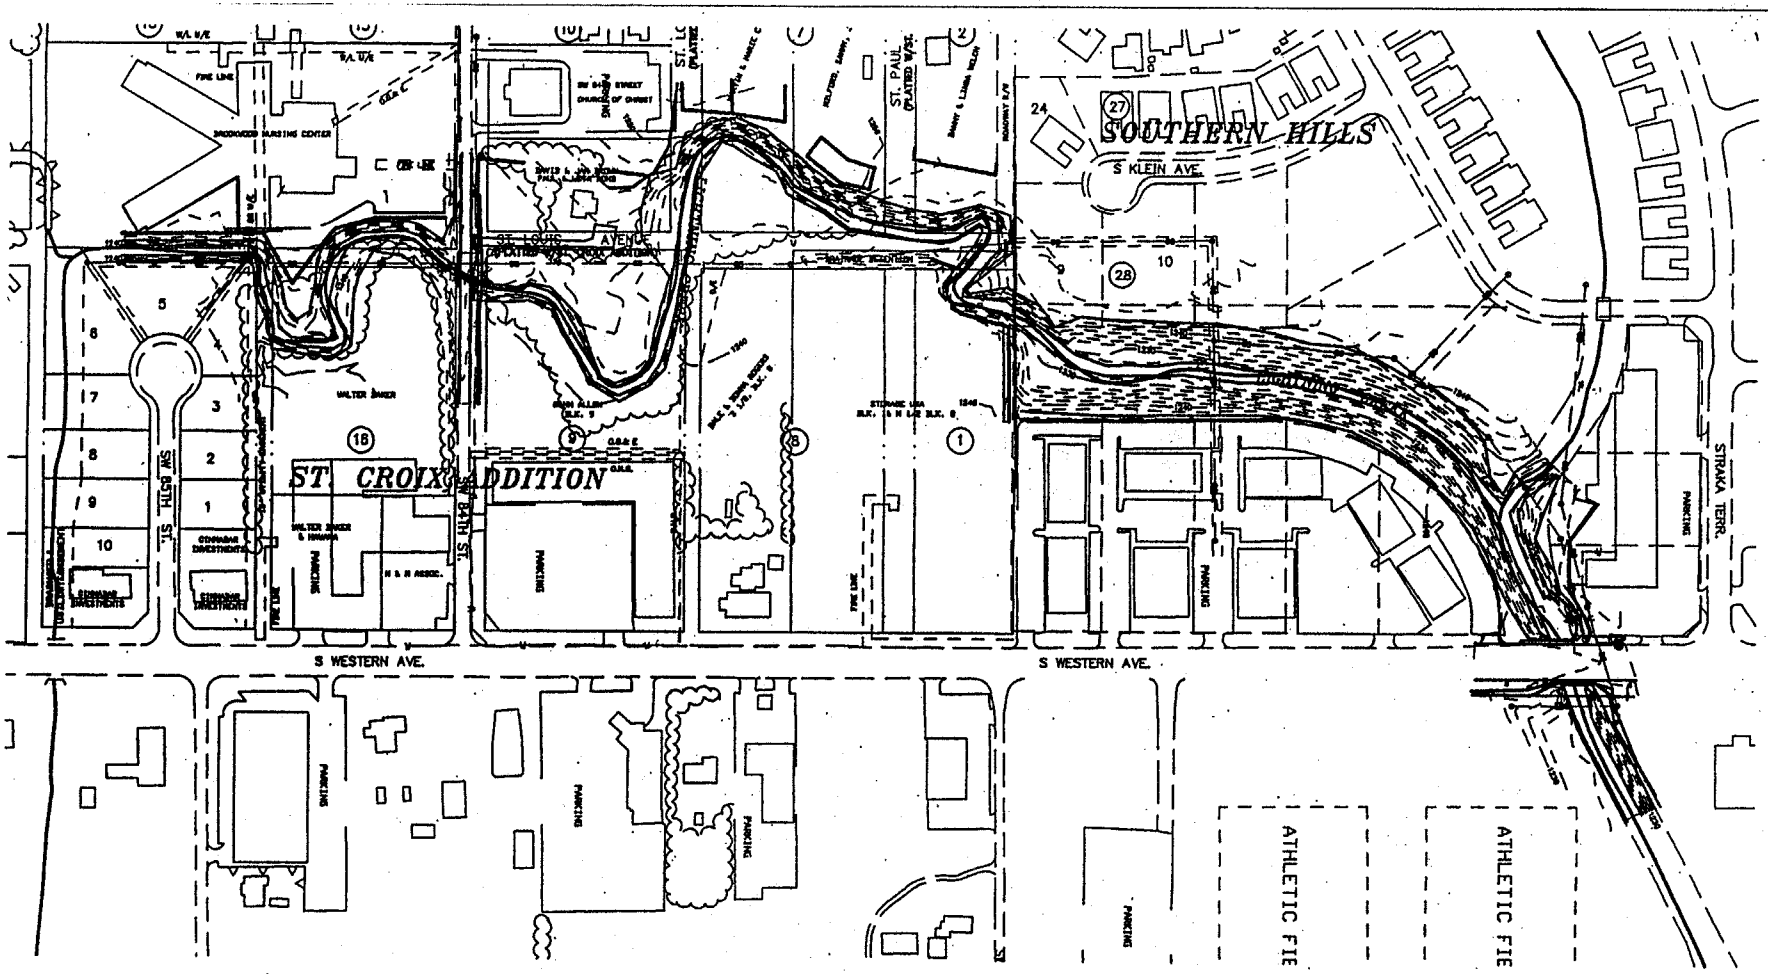

SCALE: 1"=100'	EXISTING TOPOGRAPHY DRAINAGE IMPROVEMENT LIGHTNING CREEK Oklahoma City, Oklahoma
Drawn By: RLB Date 9-18-98 Checked By: Revisions Date By 3-26-98 MJ	MGR INC. ENGINEERS, PLANNERS & SURVEYORS CA#1069 EXPIRATION: 6/30/99
SHEET 2 OF 28	LIGHTNING CREEK PROJECT NO. DC-0151

OKR2009226 9226-2

Existing Conditions
Lightning Creek Channelization
City of Oklahoma City