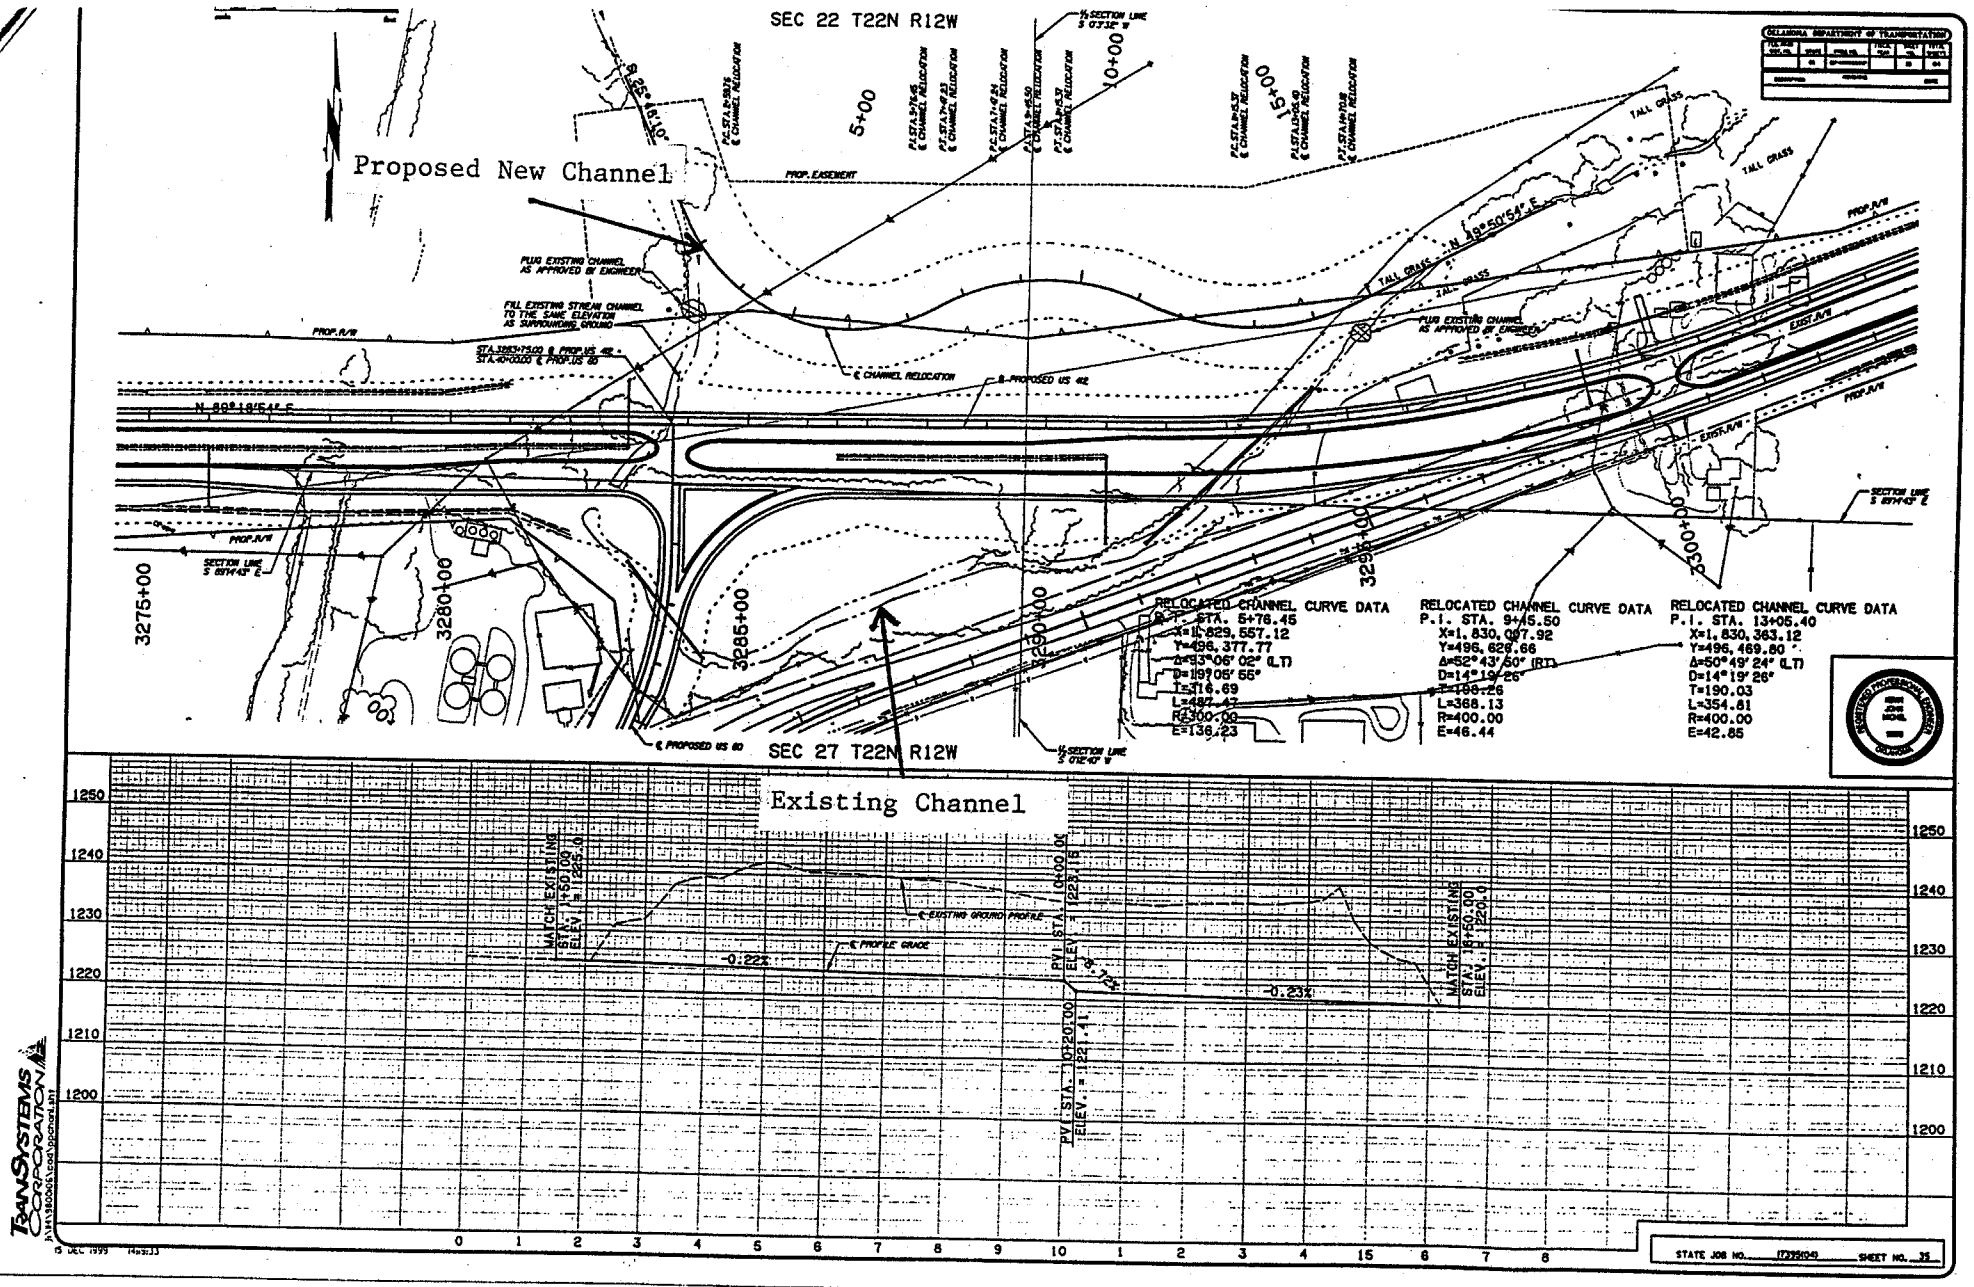

OKR2009641
OKLAHOMA DEPARTMENT OF TRANSPORTATION
COTTONWOOD CREEK
REALIGNMENT
ENCLOSURE 3 OF 3