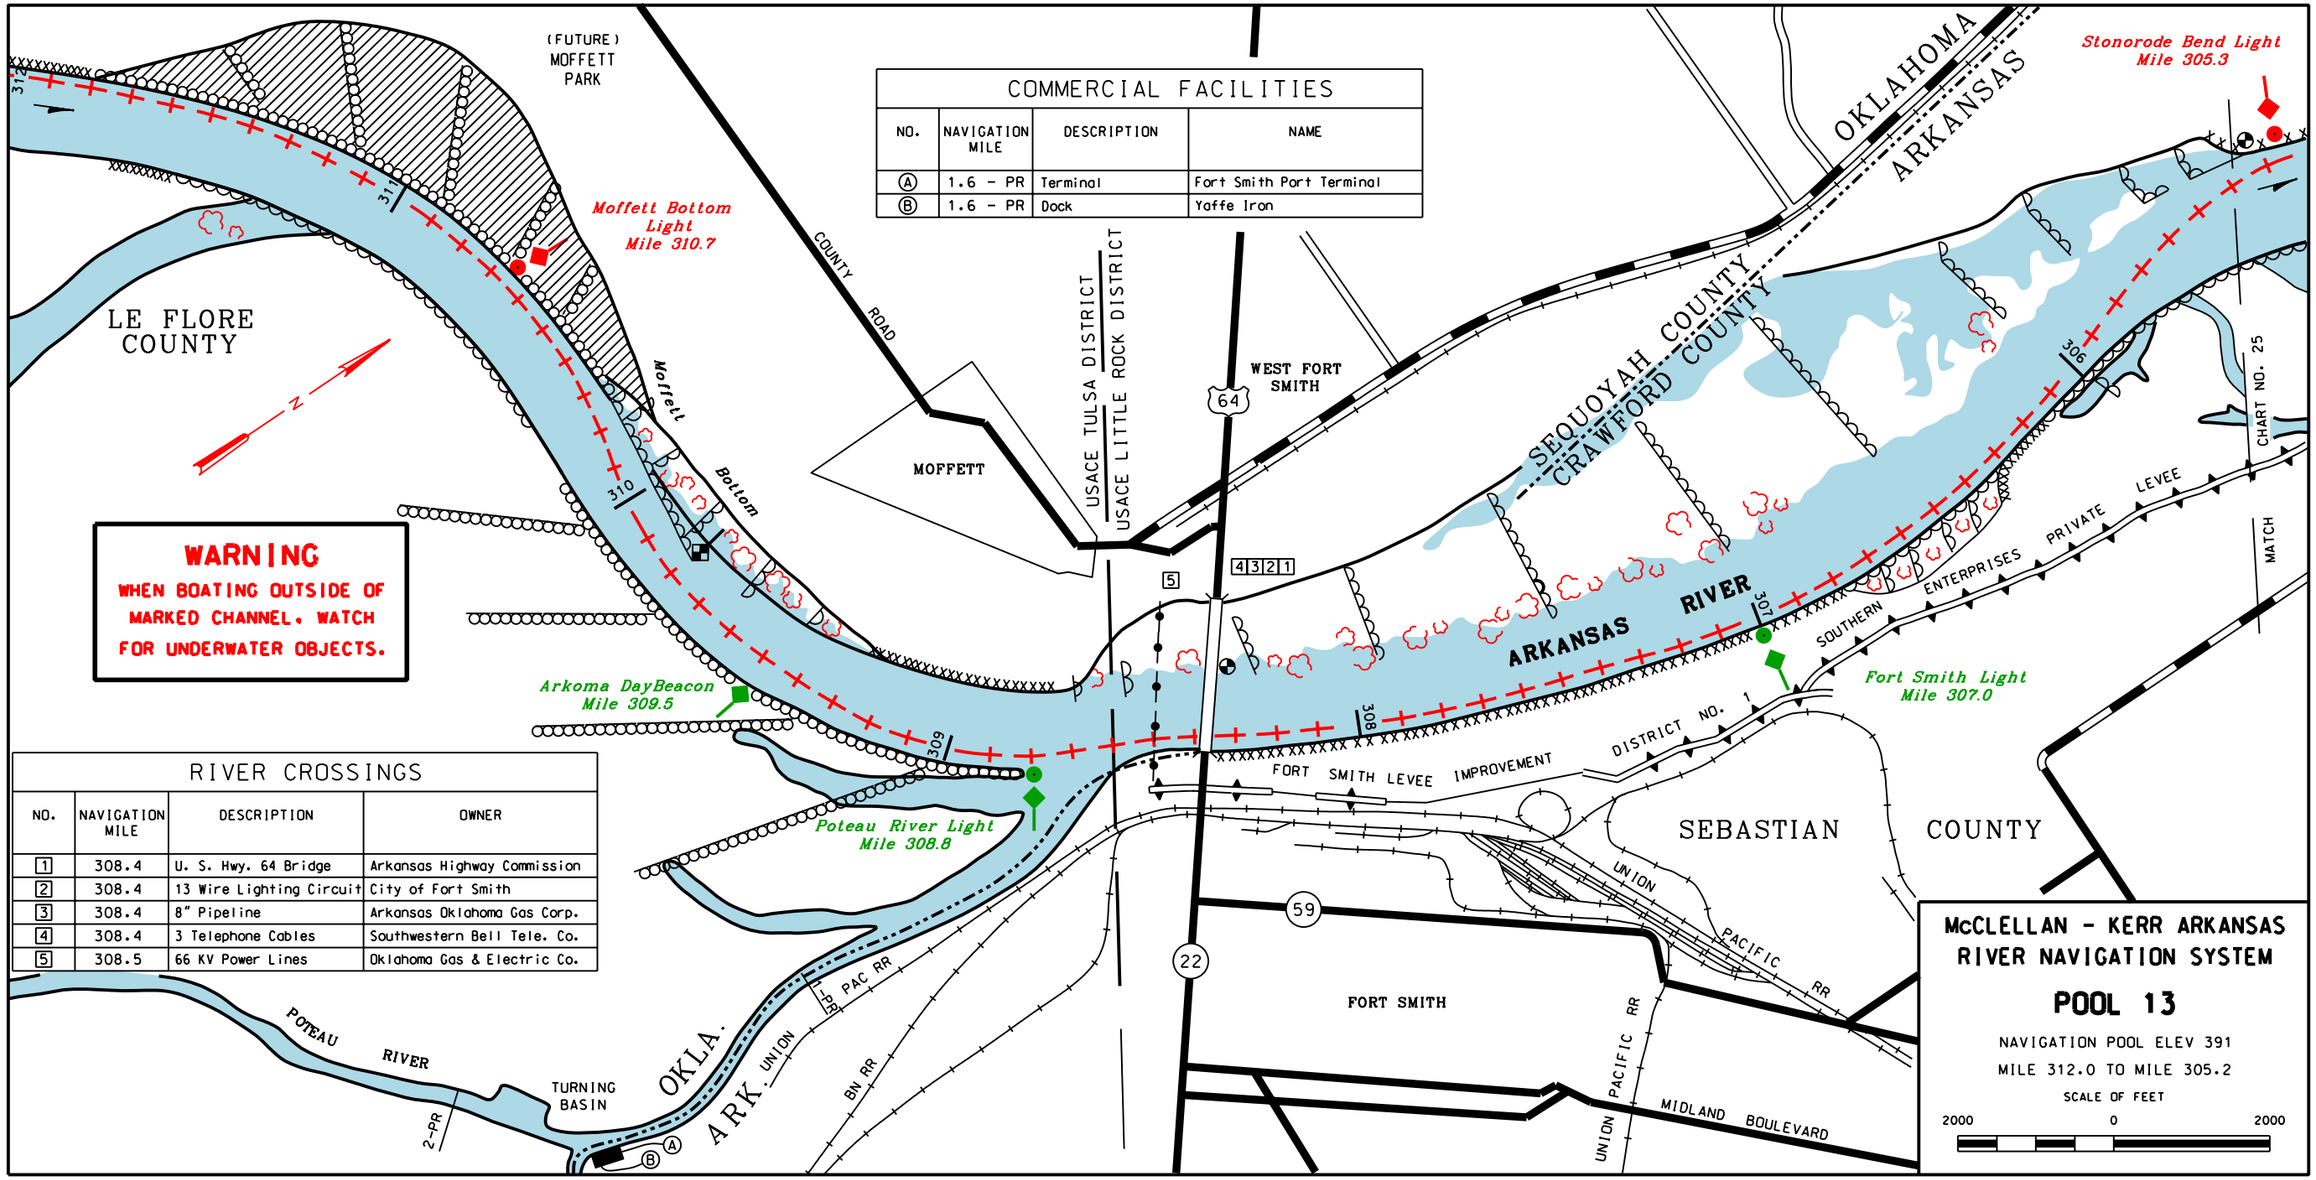

COMMERCIAL FACILITIES

NO.	NAVIGATION MILE	DESCRIPTION	NAME
A	1.6 - PR	Terminal	Fort Smith Port Terminal
B	1.6 - PR	Dock	Yaffe Iron

RIVER CROSSINGS

NO.	NAVIGATION MILE	DESCRIPTION	OWNER
1	308.4	U. S. Hwy. 64 Bridge	Arkansas Highway Commission
2	308.4	13 Wire Lighting Circuit	City of Fort Smith
3	308.4	8" Pipeline	Arkansas Oklahoma Gas Corp.
4	308.4	3 Telephone Cables	Southwestern Bell Tele. Co.
5	308.5	66 KV Power Lines	Oklahoma Gas & Electric Co.