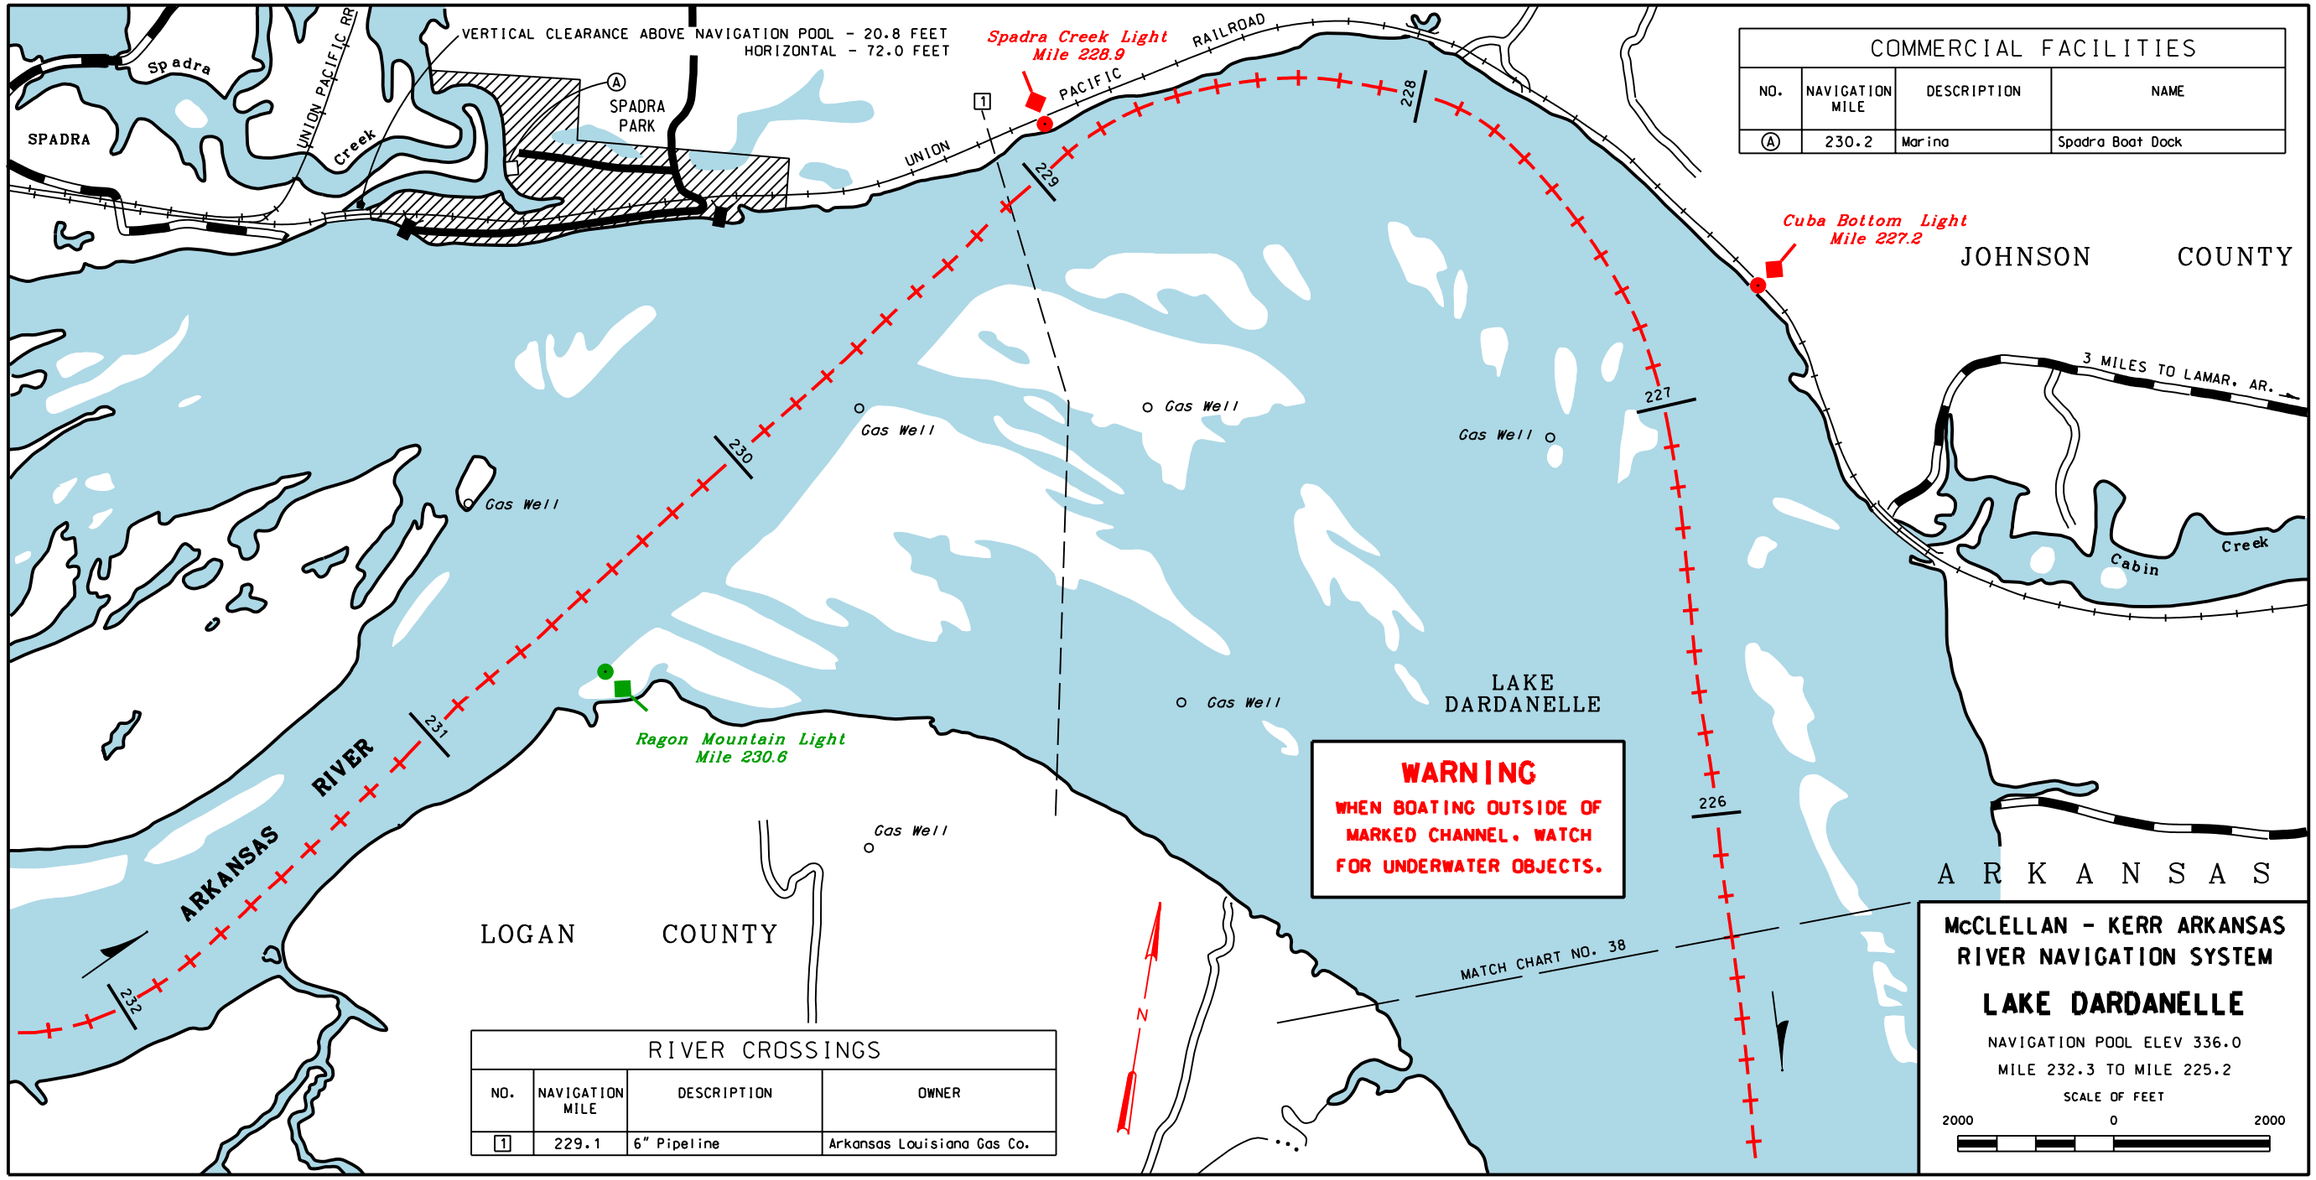

COMMERCIAL FACILITIES			
NO.	NAVIGATION MILE	DESCRIPTION	NAME
Ⓐ	230.2	Marina	Spadra Boat Dock

RIVER CROSSINGS			
NO.	NAVIGATION MILE	DESCRIPTION	OWNER
1	229.1	6" Pipeline	Arkansas Louisiana Gas Co.

McCLELLAN - KERR ARKANSAS RIVER NAVIGATION SYSTEM

LAKE DARDANELLE

NAVIGATION POOL ELEV 336.0

MILE 232.3 TO MILE 225.2

SCALE OF FEET

2000 0 2000