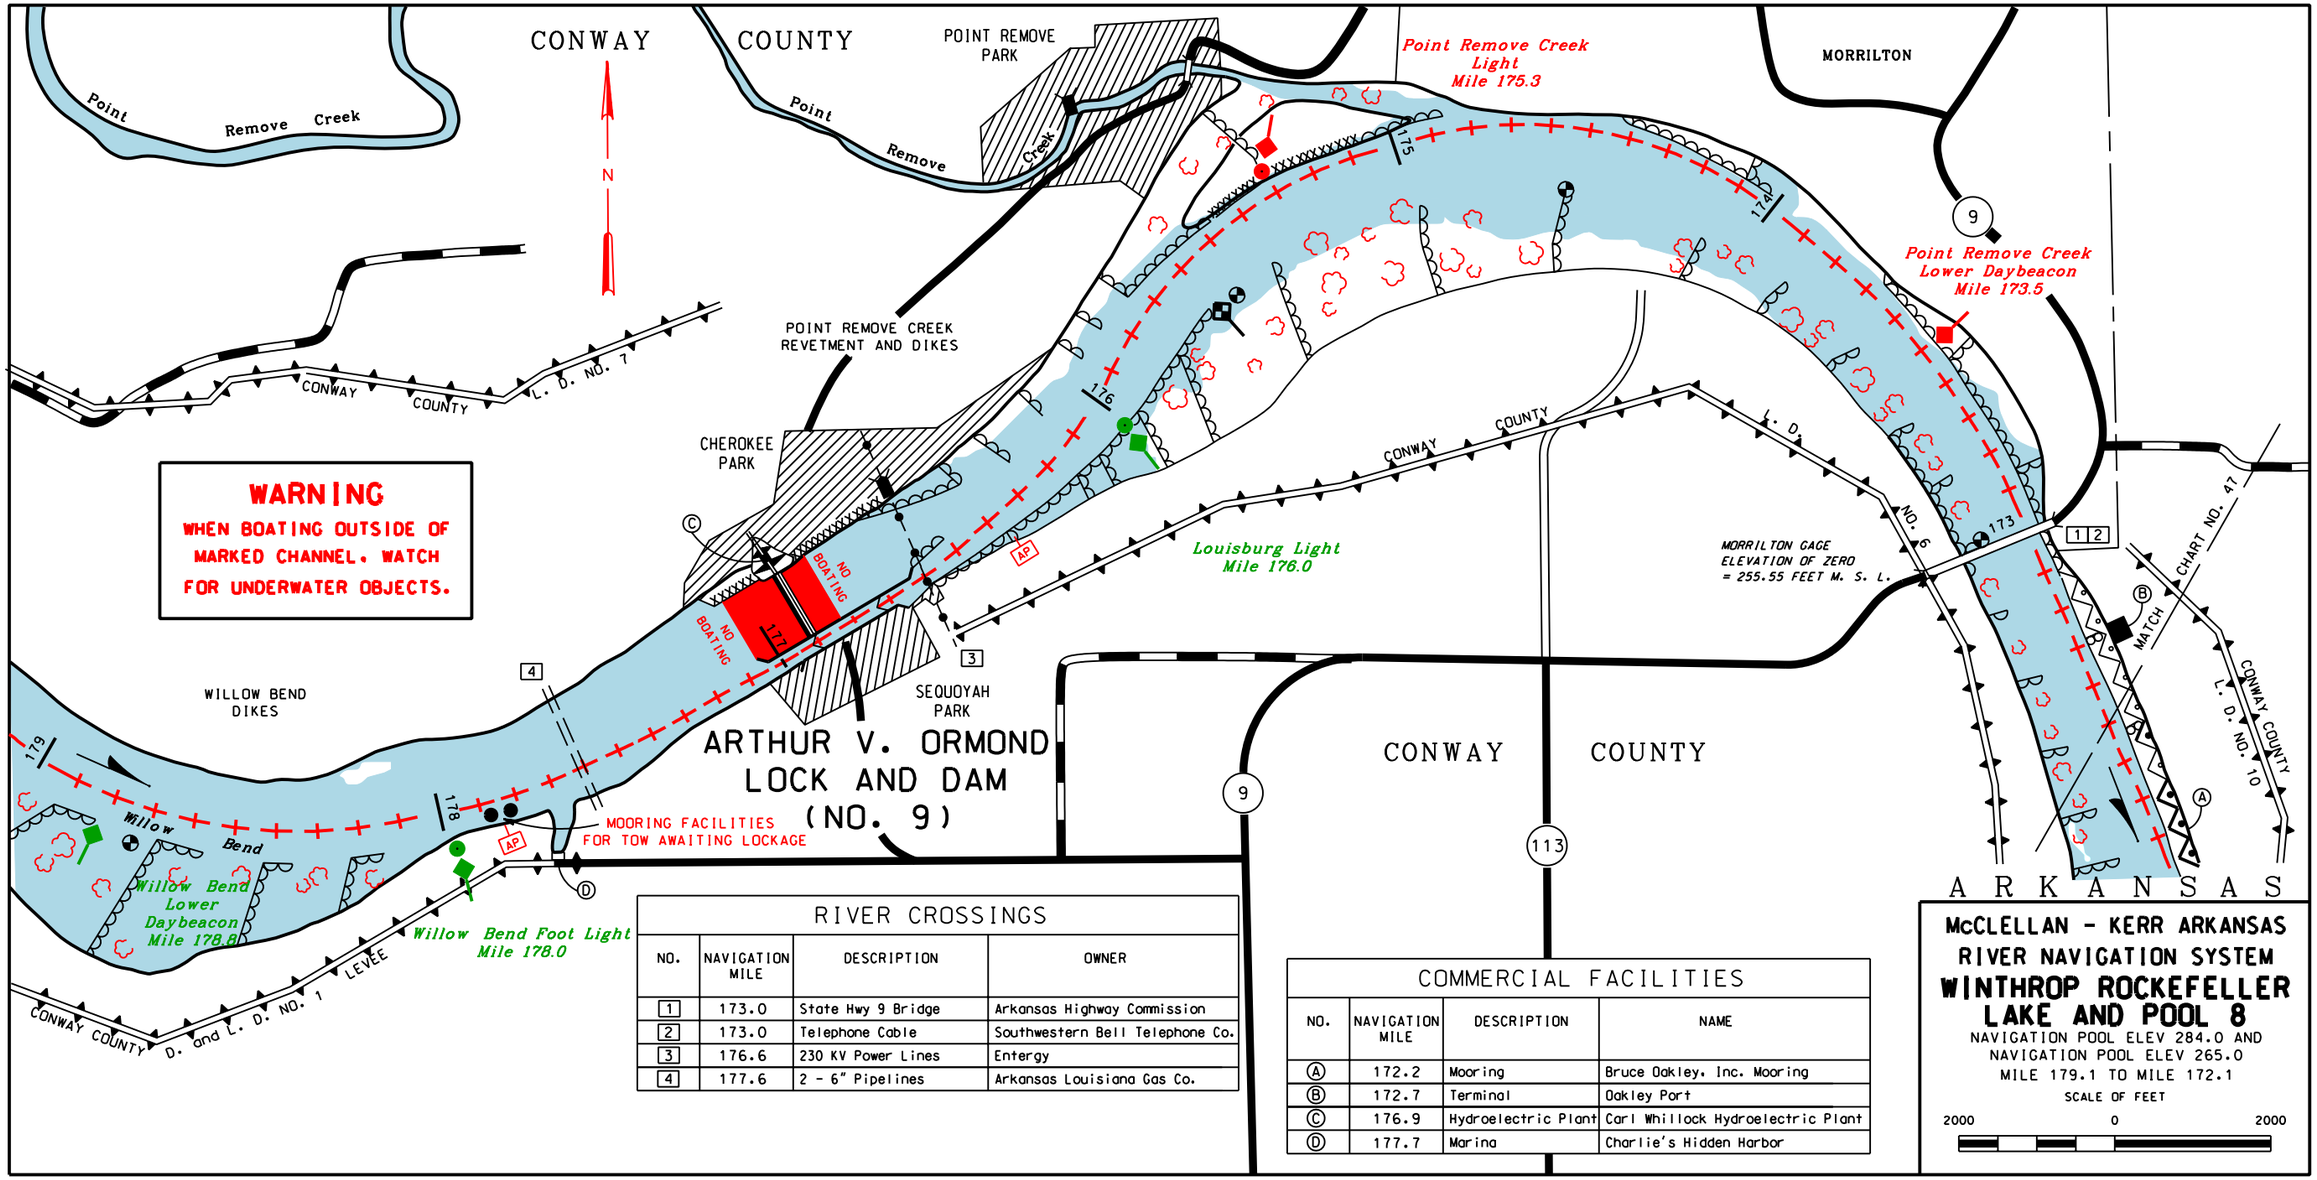

RIVER CROSSINGS

NO.	NAVIGATION MILE	DESCRIPTION	OWNER
1	173.0	State Hwy 9 Bridge	Arkansas Highway Commission
2	173.0	Telephone Cable	Southwestern Bell Telephone Co.
3	176.6	230 KV Power Lines	Entergy
4	177.6	2 - 6" Pipelines	Arkansas Louisiana Gas Co.

COMMERCIAL FACILITIES

NO.	NAVIGATION MILE	DESCRIPTION	NAME
A	172.2	Mooring	Bruce Oakley, Inc. Mooring
B	172.7	Terminal	Oakley Port
C	176.9	Hydroelectric Plant	Carl Whillock Hydroelectric Plant
D	177.7	Marina	Charlie's Hidden Harbor

McCLELLAN - KERR ARKANSAS RIVER NAVIGATION SYSTEM

WINTHROP ROCKEFELLER LAKE AND POOL 8

NAVIGATION POOL ELEV 284.0 AND NAVIGATION POOL ELEV 265.0

MILE 179.1 TO MILE 172.1

SCALE OF FEET

2000 0 2000