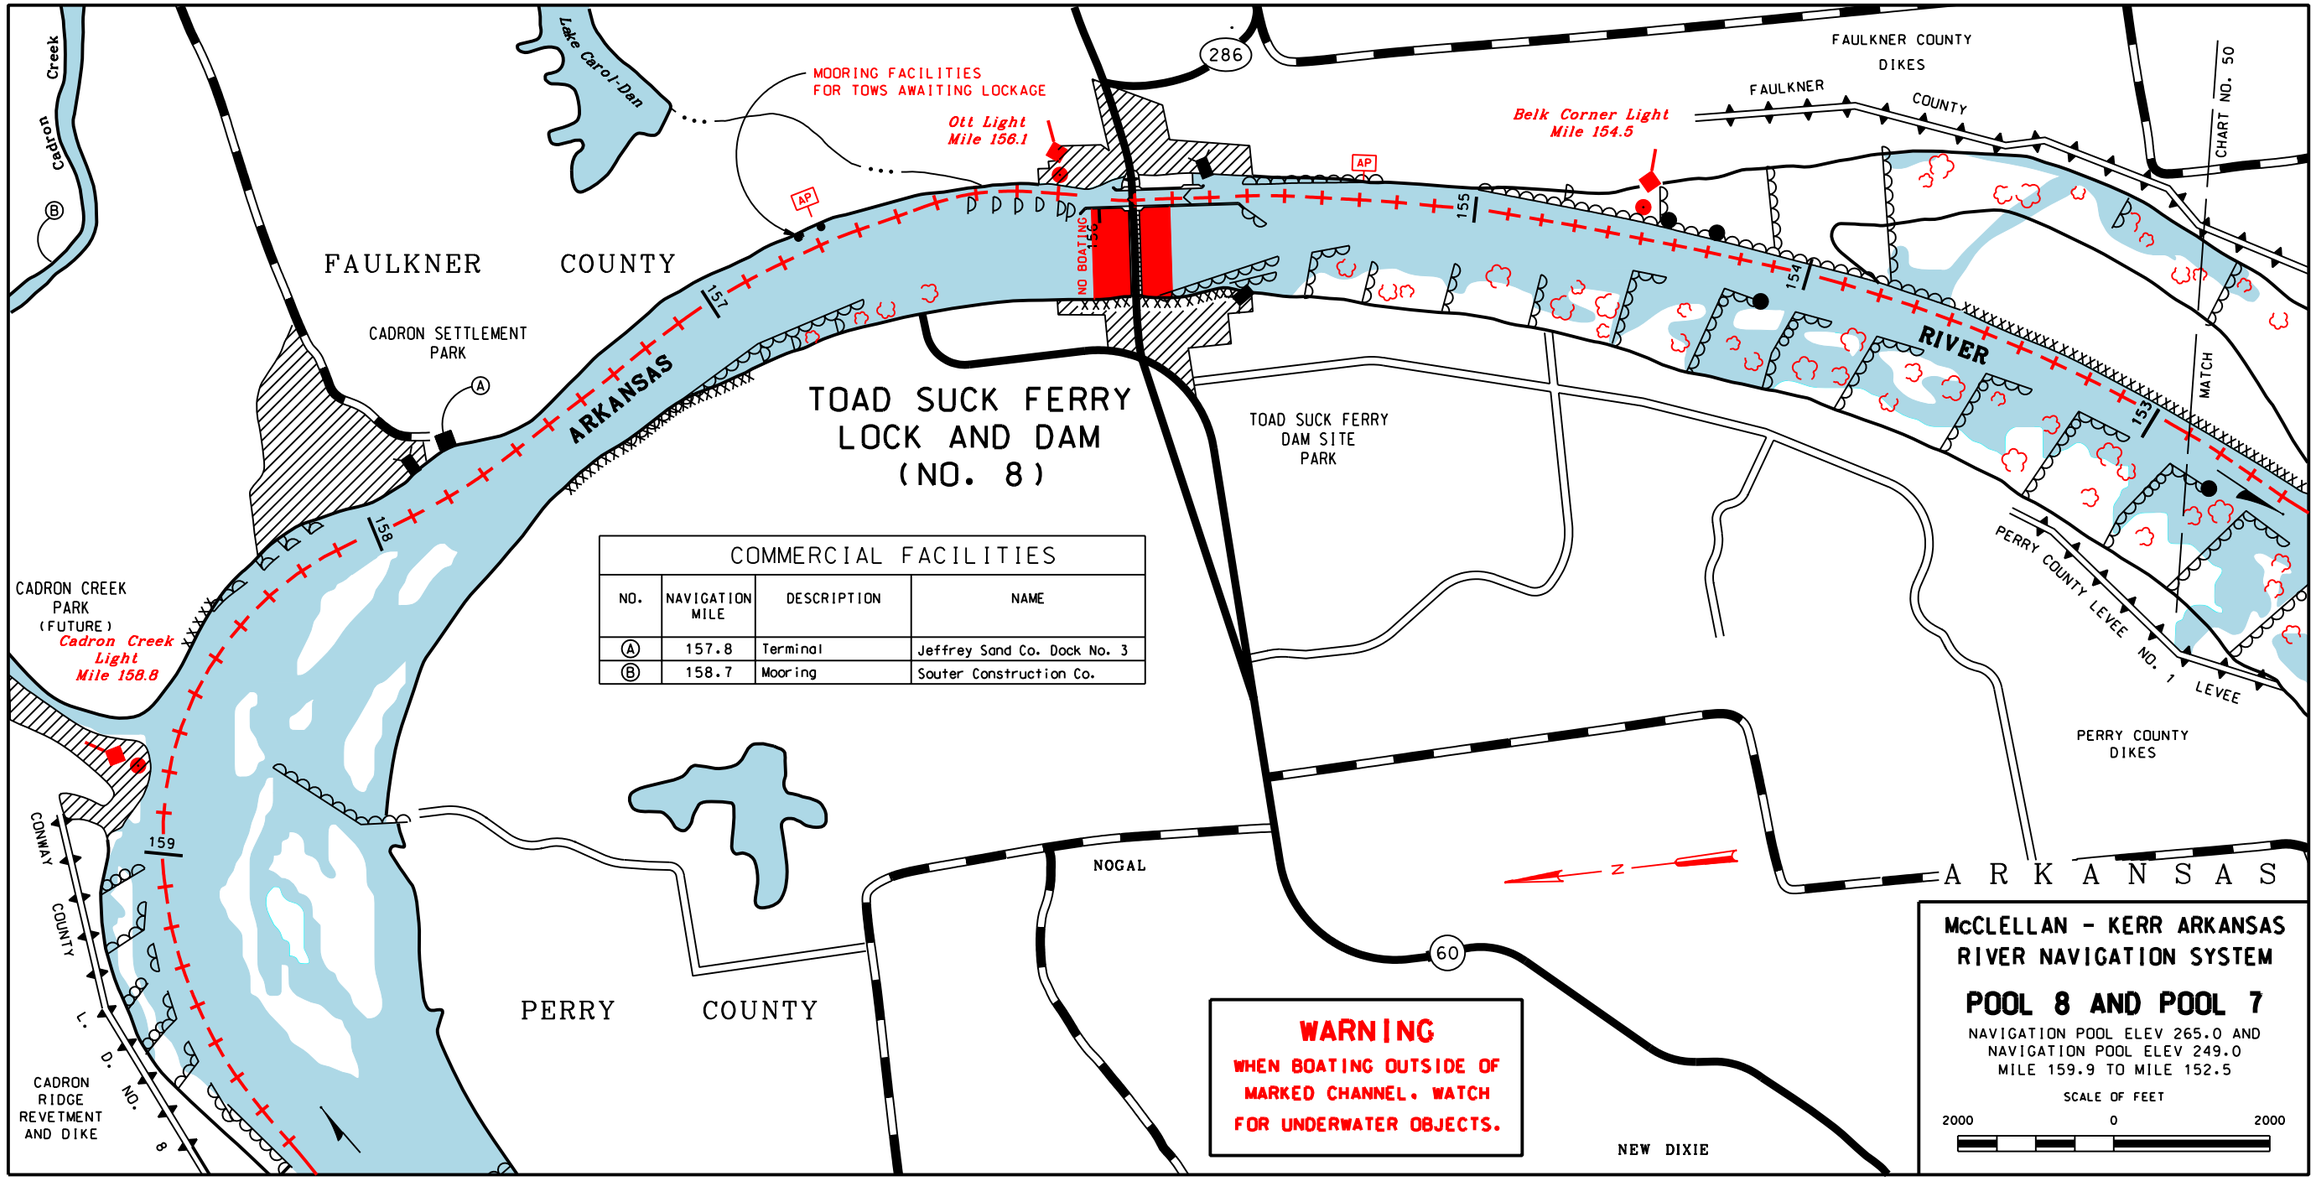

COMMERCIAL FACILITIES

NO.	NAVIGATION MILE	DESCRIPTION	NAME
Ⓐ	157.8	Terminal	Jeffrey Sand Co. Dock No. 3
Ⓑ	158.7	Mooring	Souter Construction Co.