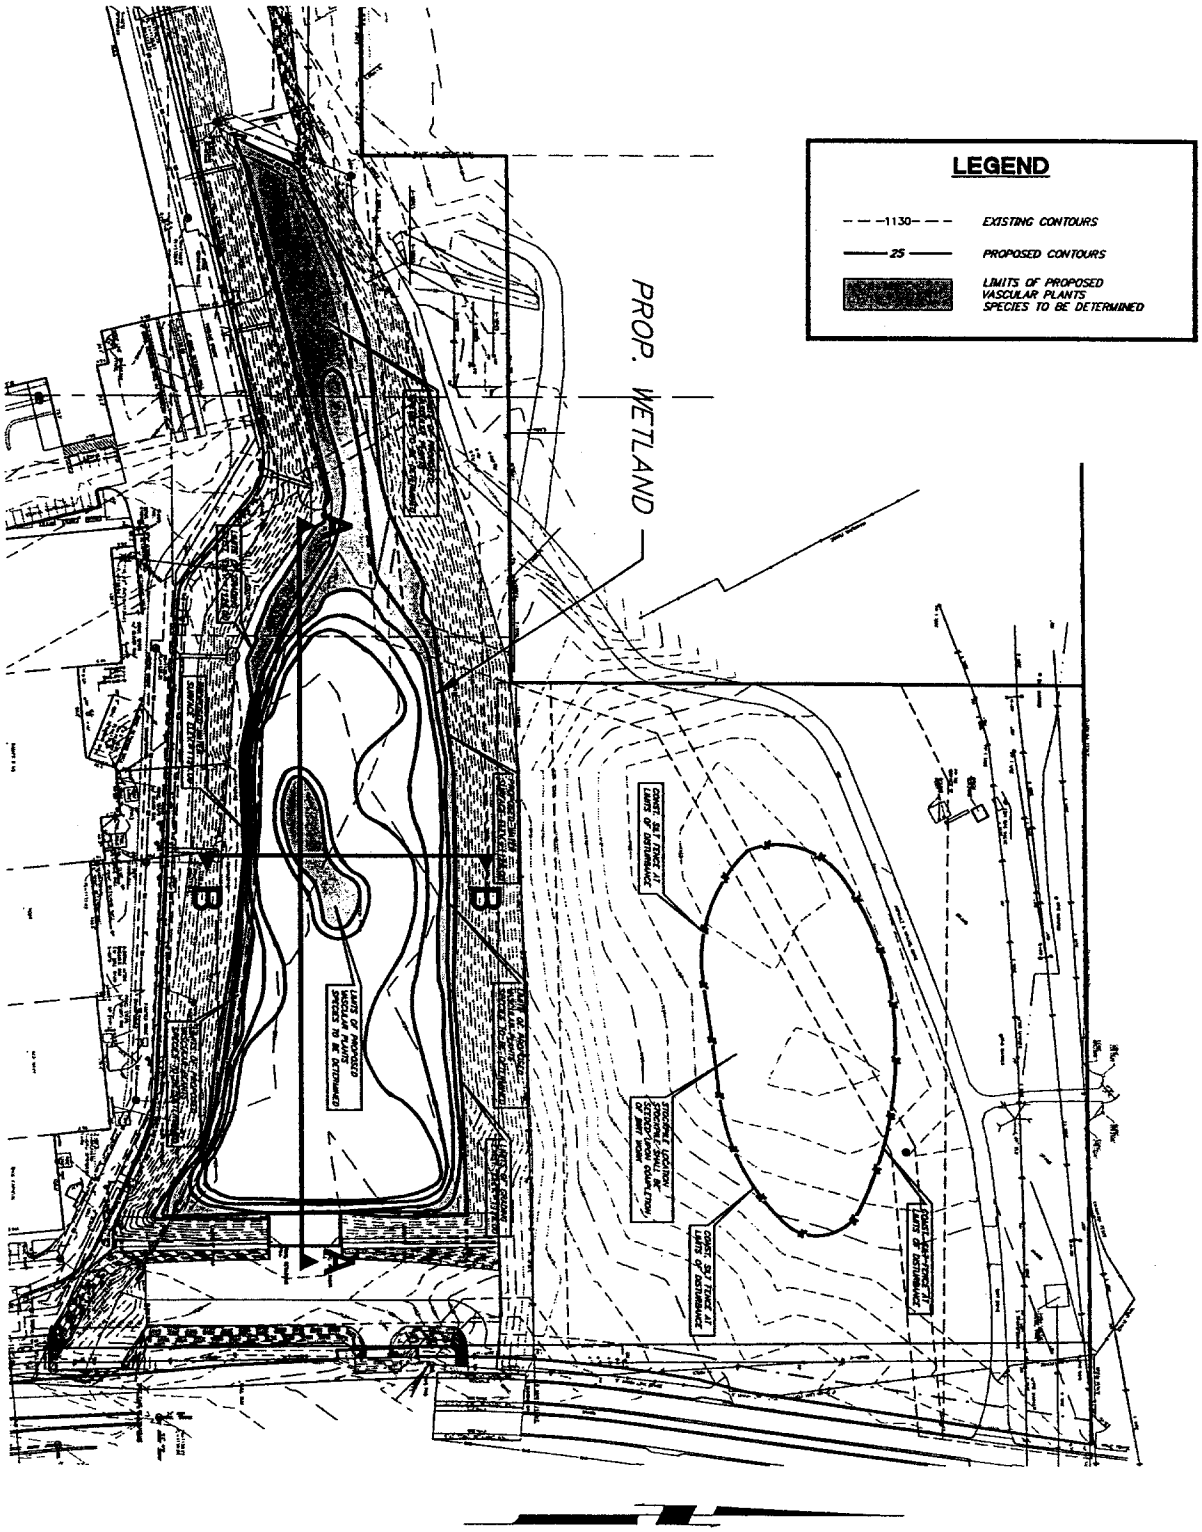
LEGEND
1130
EXISTING CONTOURS
25
PROPOSED CONTOURS
LIMITS OF PROPOSED VASCULAR PLANTS SPECIES TO BE DETERMINED
PROP. WETLAND
LIMITS OF PROPOSED VASCULAR PLANTS SPECIES TO BE DETERMINED
LIMITS OF DISTURBANCE
LIMITS OF DISTURBANCE
LIMITS OF DISTURBANCE