


**SECTION B-B**
SCALE: 1" = 30' (H), 1" = 3' (V)

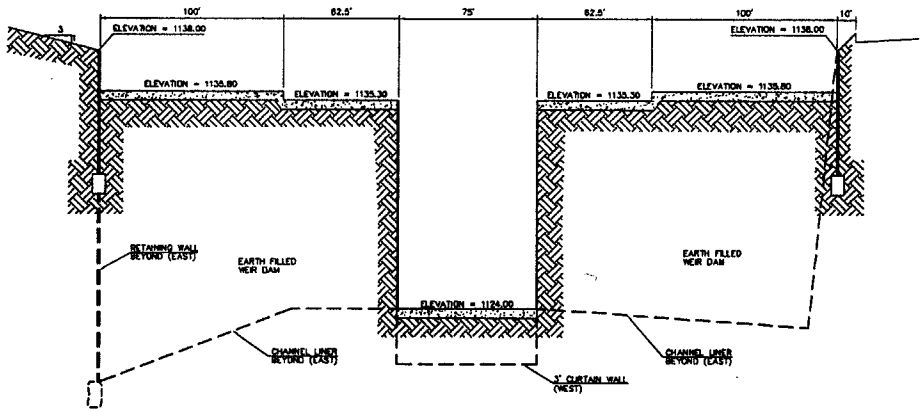


**SECTION A-A**
SCALE: 1" = 30' (H), 1" = 3' (V)

FOR CONCRETE & REINFORCING DETAILS NOT SHOWN, SEE STD D-501

| REVISIONS | | |
|---|---|---|
| 1 | WEIR CREST | 08-29-00 |
| 2 | EAST SIDE WALL & SOUTH RET. WALL | 03-13-01 |

**BELLE ISLE STATION**
**OKLAHOMA CITY, OKLAHOMA**

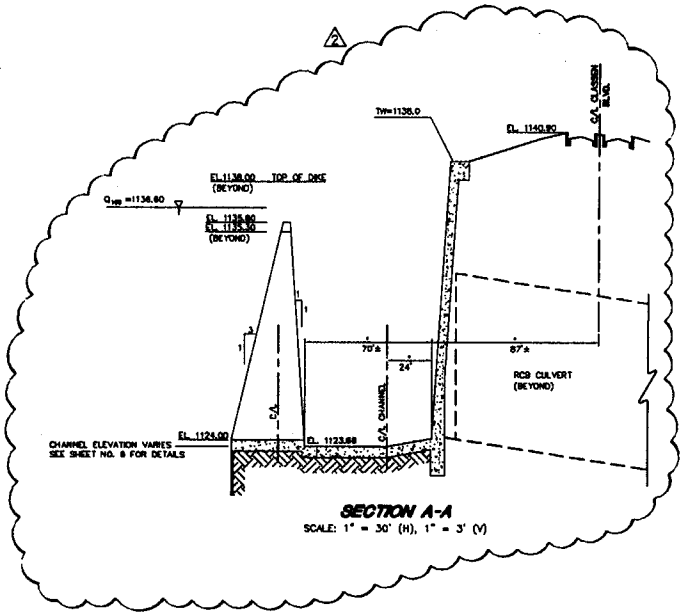OUTLET STRUCTURE DETAILS

| | |
|---|---|
| DATE | 11/10/99 |
| SCALE | AS SHOWN |
| DESIGNED BY | BWS |
| DRAWN BY | IAN |
| APPROVED BY | TWJ |


Johnson & Associates, Inc.
Certificate of Authorization No. 1484
518 Couch St.
Oklahoma City, Oklahoma 73102
Phone (405) 235-8076
Fax (405) 235-8078


Johnson & Assoc. Proj. No. 1900

SHEET NO. 7 SEQUENCE OF

Copyright © 1999 Johnson & Associates, Inc.

OKR2003961
BELLE ISLE LAKE DEVELOPMENT
DEEP FORK RIVER
ENCLOSURE 6 of 6