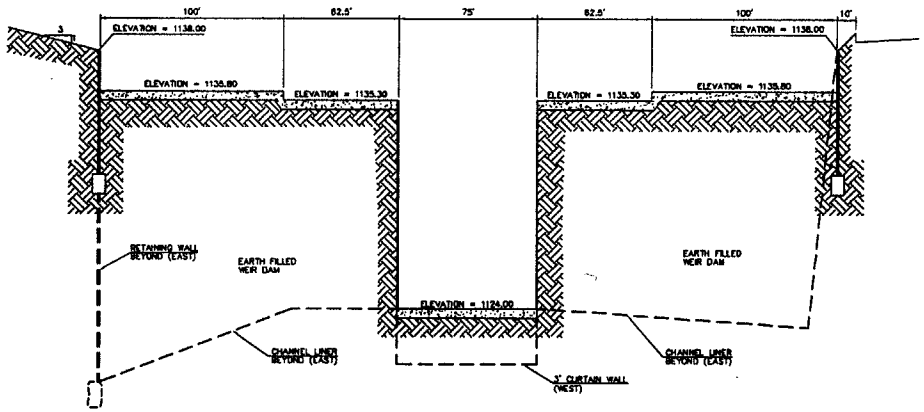

SECTION B-B
SCALE: 1" = 30' (H), 1" = 3' (V)

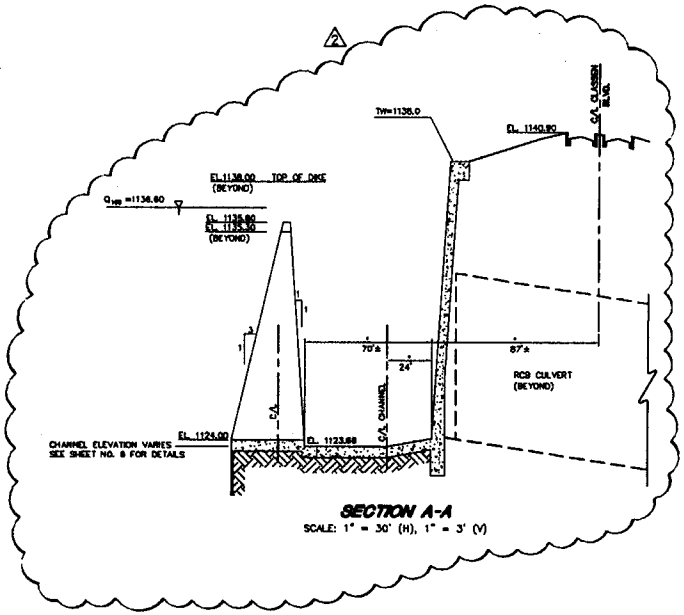

SECTION A-A
SCALE: 1" = 30' (H), 1" = 3' (V)

FOR CONCRETE & REINFORCING DETAILS NOT SHOWN, SEE STD D-501

REVISIONS		
1	WEIR CREST	08-29-00
2	EAST SIDE WALL & SOUTH RET. WALL	03-13-01

BELLE ISLE STATION
OKLAHOMA CITY, OKLAHOMA

OUTLET STRUCTURE DETAILS

DATE	11/10/99
SCALE	AS SHOWN
DESIGNED BY	BWS
DRAWN BY	IAN
APPROVED BY	TWJ

Johnson & Associates, Inc.
Certificate of Authorization No. 1484
518 Couch St.
Oklahoma City, Oklahoma 73102
Phone (405) 235-8076
Fax (405) 235-8078

Johnson & Assoc. Proj. No. 1900

SHEET NO. 7 SEQUENCE OF

Copyright © 1999 Johnson & Associates, Inc.

OKR2003961
BELLE ISLE LAKE DEVELOPMENT
DEEP FORK RIVER
ENCLOSURE 6 of 6