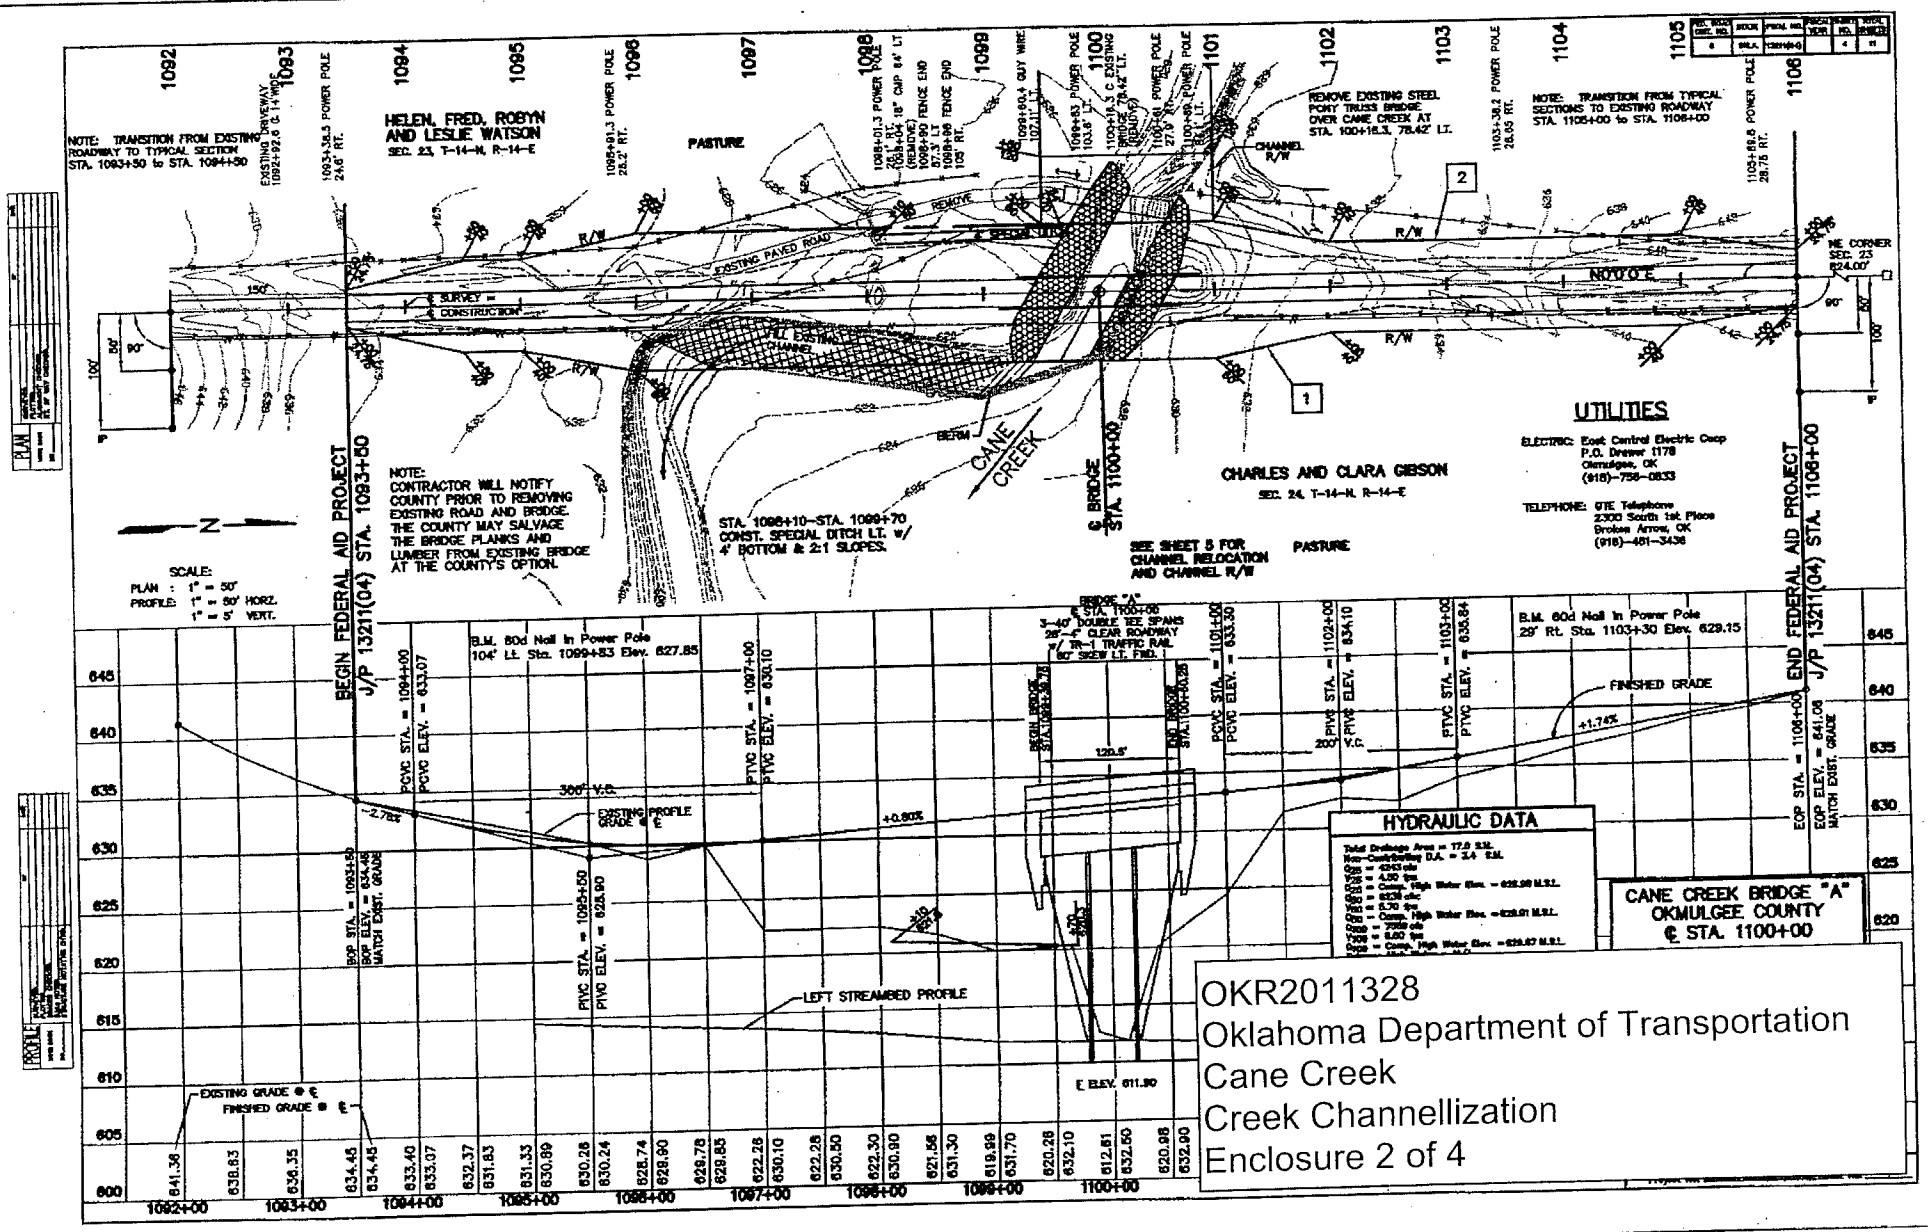

OKR2011328
Oklahoma Department of Transportation
Cane Creek
Creek Channellization
Enclosure 2 of 4