Exhibit "A"

The Park at Adam's Creek

Phase II

Existing Conditions

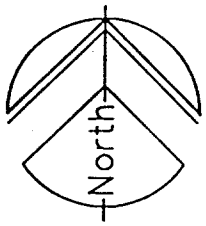

N.T.S.

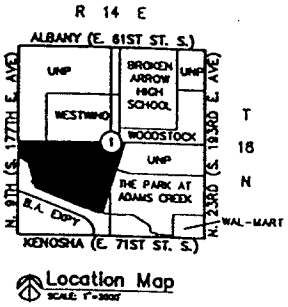

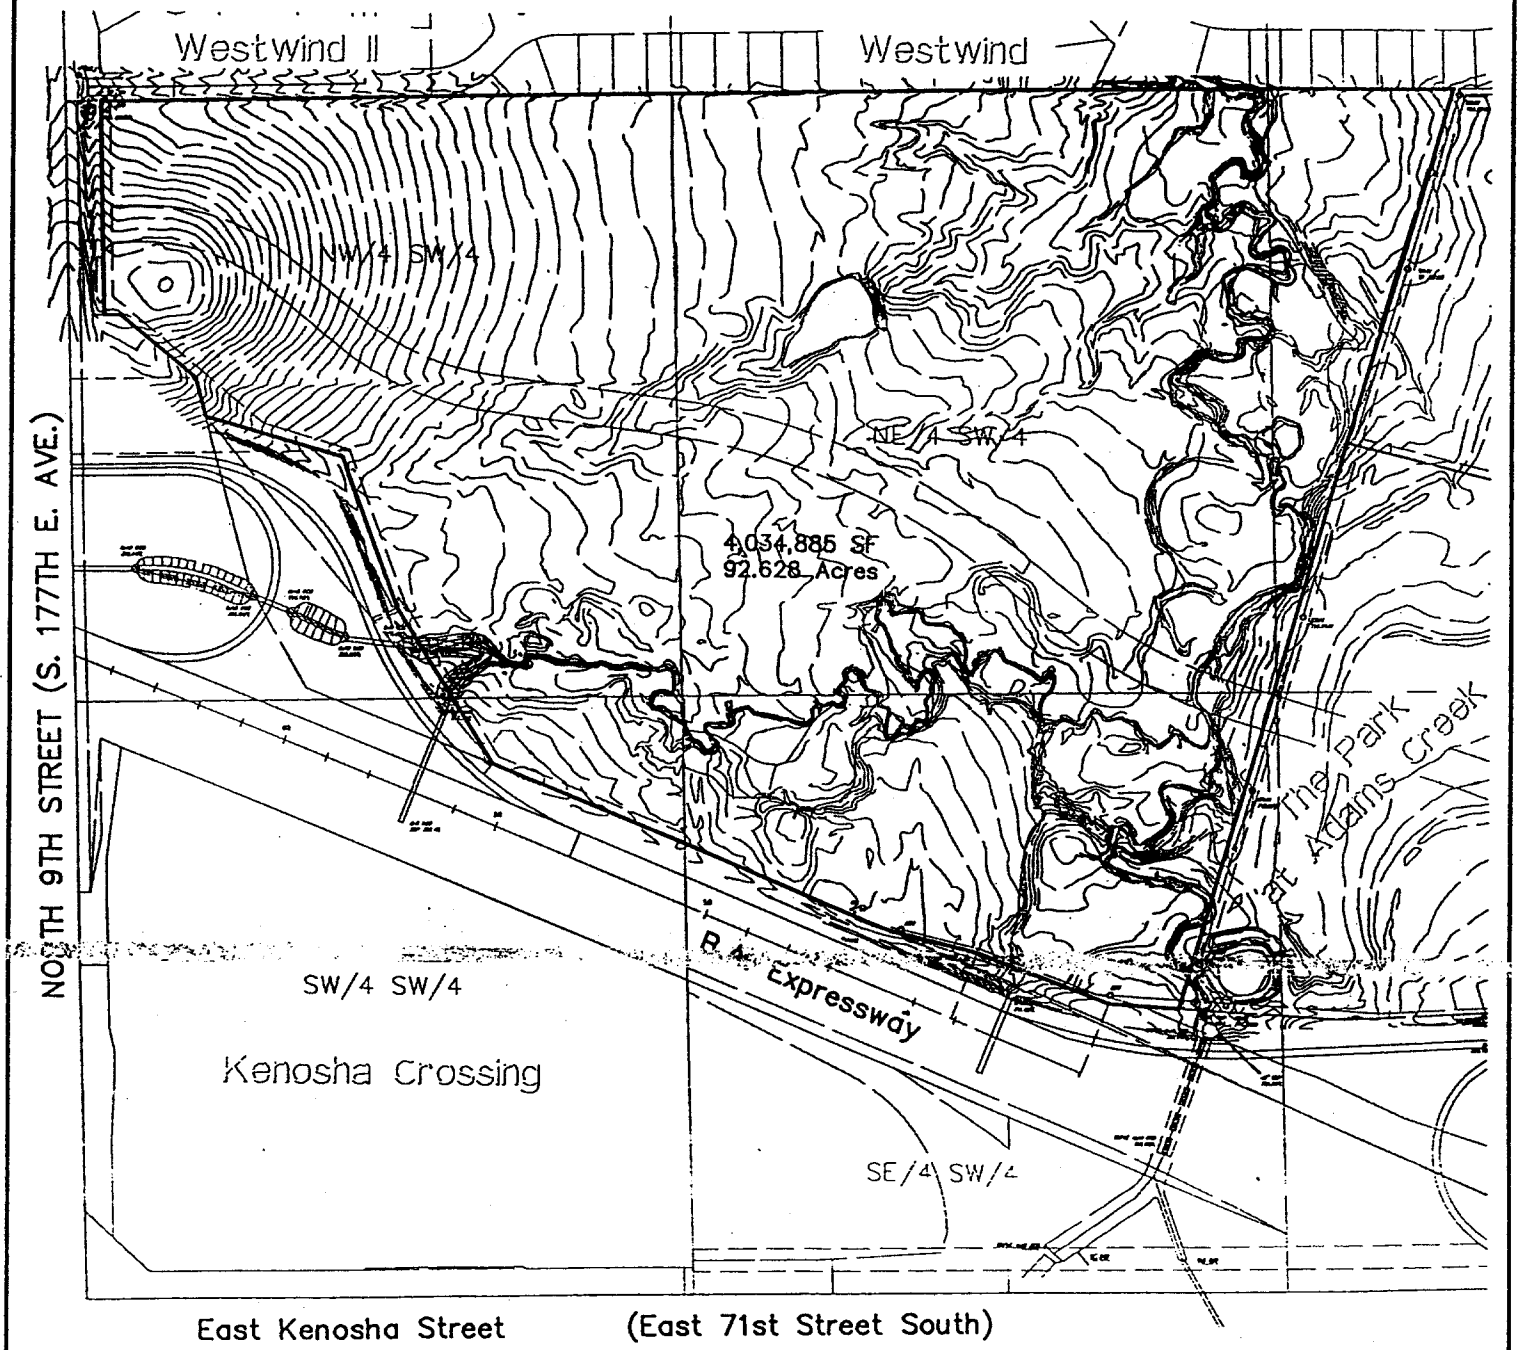

OKR2011424
KMO DEVELOPMENT GROUP
UNNAMED TRIBUTARY TO ADAMS CREEK/WETLAND
MULTI-PURPOSE DEVELOPMENT
ENCLOSURE 2 OF 5

20033EX-WET2 6/15/2001